
25 SOHO SQUARE - FIRST FLOOR

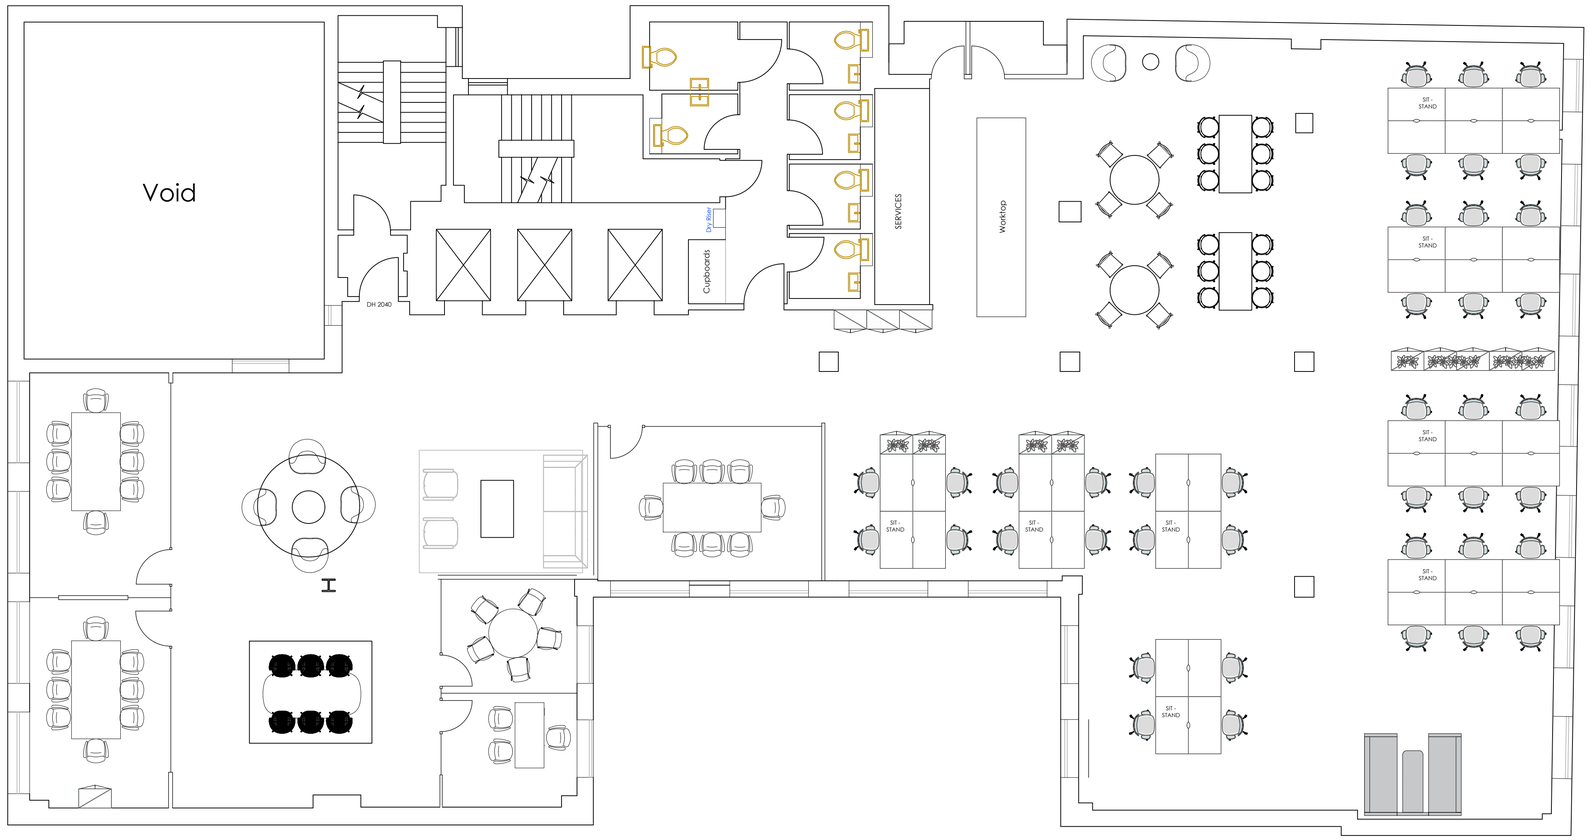

First Floor

This drawing is copyright of Curve Workplaces Limited & must not be copied or reproduced in any way without written permission.

Do not scale! If in doubt ask.

DATE | SIGNATURE

Client sign-off:

XXXXsqft / XXXXm2

Sqft / m2:

XXXXmm

Ceiling height:

- FURNITURE AUDIT TBC

Rev	Date	Description	Sign
C2	08.09	Furniture	
C1	17.08	For Construction	
P5	16.07.26	Indicative existing furn added	
P4	09.07.26	Furn added	
P3	02.07	Keep room	
P2	30.06.26	Site survey	
P1	24.06.26	First issue	

Revisions: **approval**

www.curveworkplaces.co.uk

CURVE

The Lightbox
Willoughby Road
Bracknell
RG12 8FB

Client:

25 SOHO SQ
LONDON
W1D 3QR

Drawing title:

FIRS FLOOR
GENERAL ARRANGEMENT

Drawn: SH | Date: 24.06.26
Scale: A1 @ 1:75

Drawing Number:

JOB NUMBER		FLOOR		TYPE	REVISION
2294	-	01	-	GA	C2

FOR CONSTRUCTION

GENERAL ARRANGEMENT