


PROPOSED PLAN

Level 1 - 12,133 sq/ft | 1,127 sqm

Accommodation Schedule

01	workstations (1400 x 800mm)	102 no.
02	1p zoom rooms	02 no.
03	2p zoom rooms	02 no.
04	3p informal meeting room	01 no.
05	5p meeting room	03 no.
06	6p meeting room	02 no.
07	10p meeting room	01 no.
08	12p meeting room	01 no.
09	14p meeting room	01 no.
10	business lounge	01 no.
11	collaboration areas	02 no.
12	teapoint/breakout	01 no.
13	reception	01 no.
14	store room	01 no.
15	print storage	01 no.
16	comms room	01 no.
17	locker units	96 no.

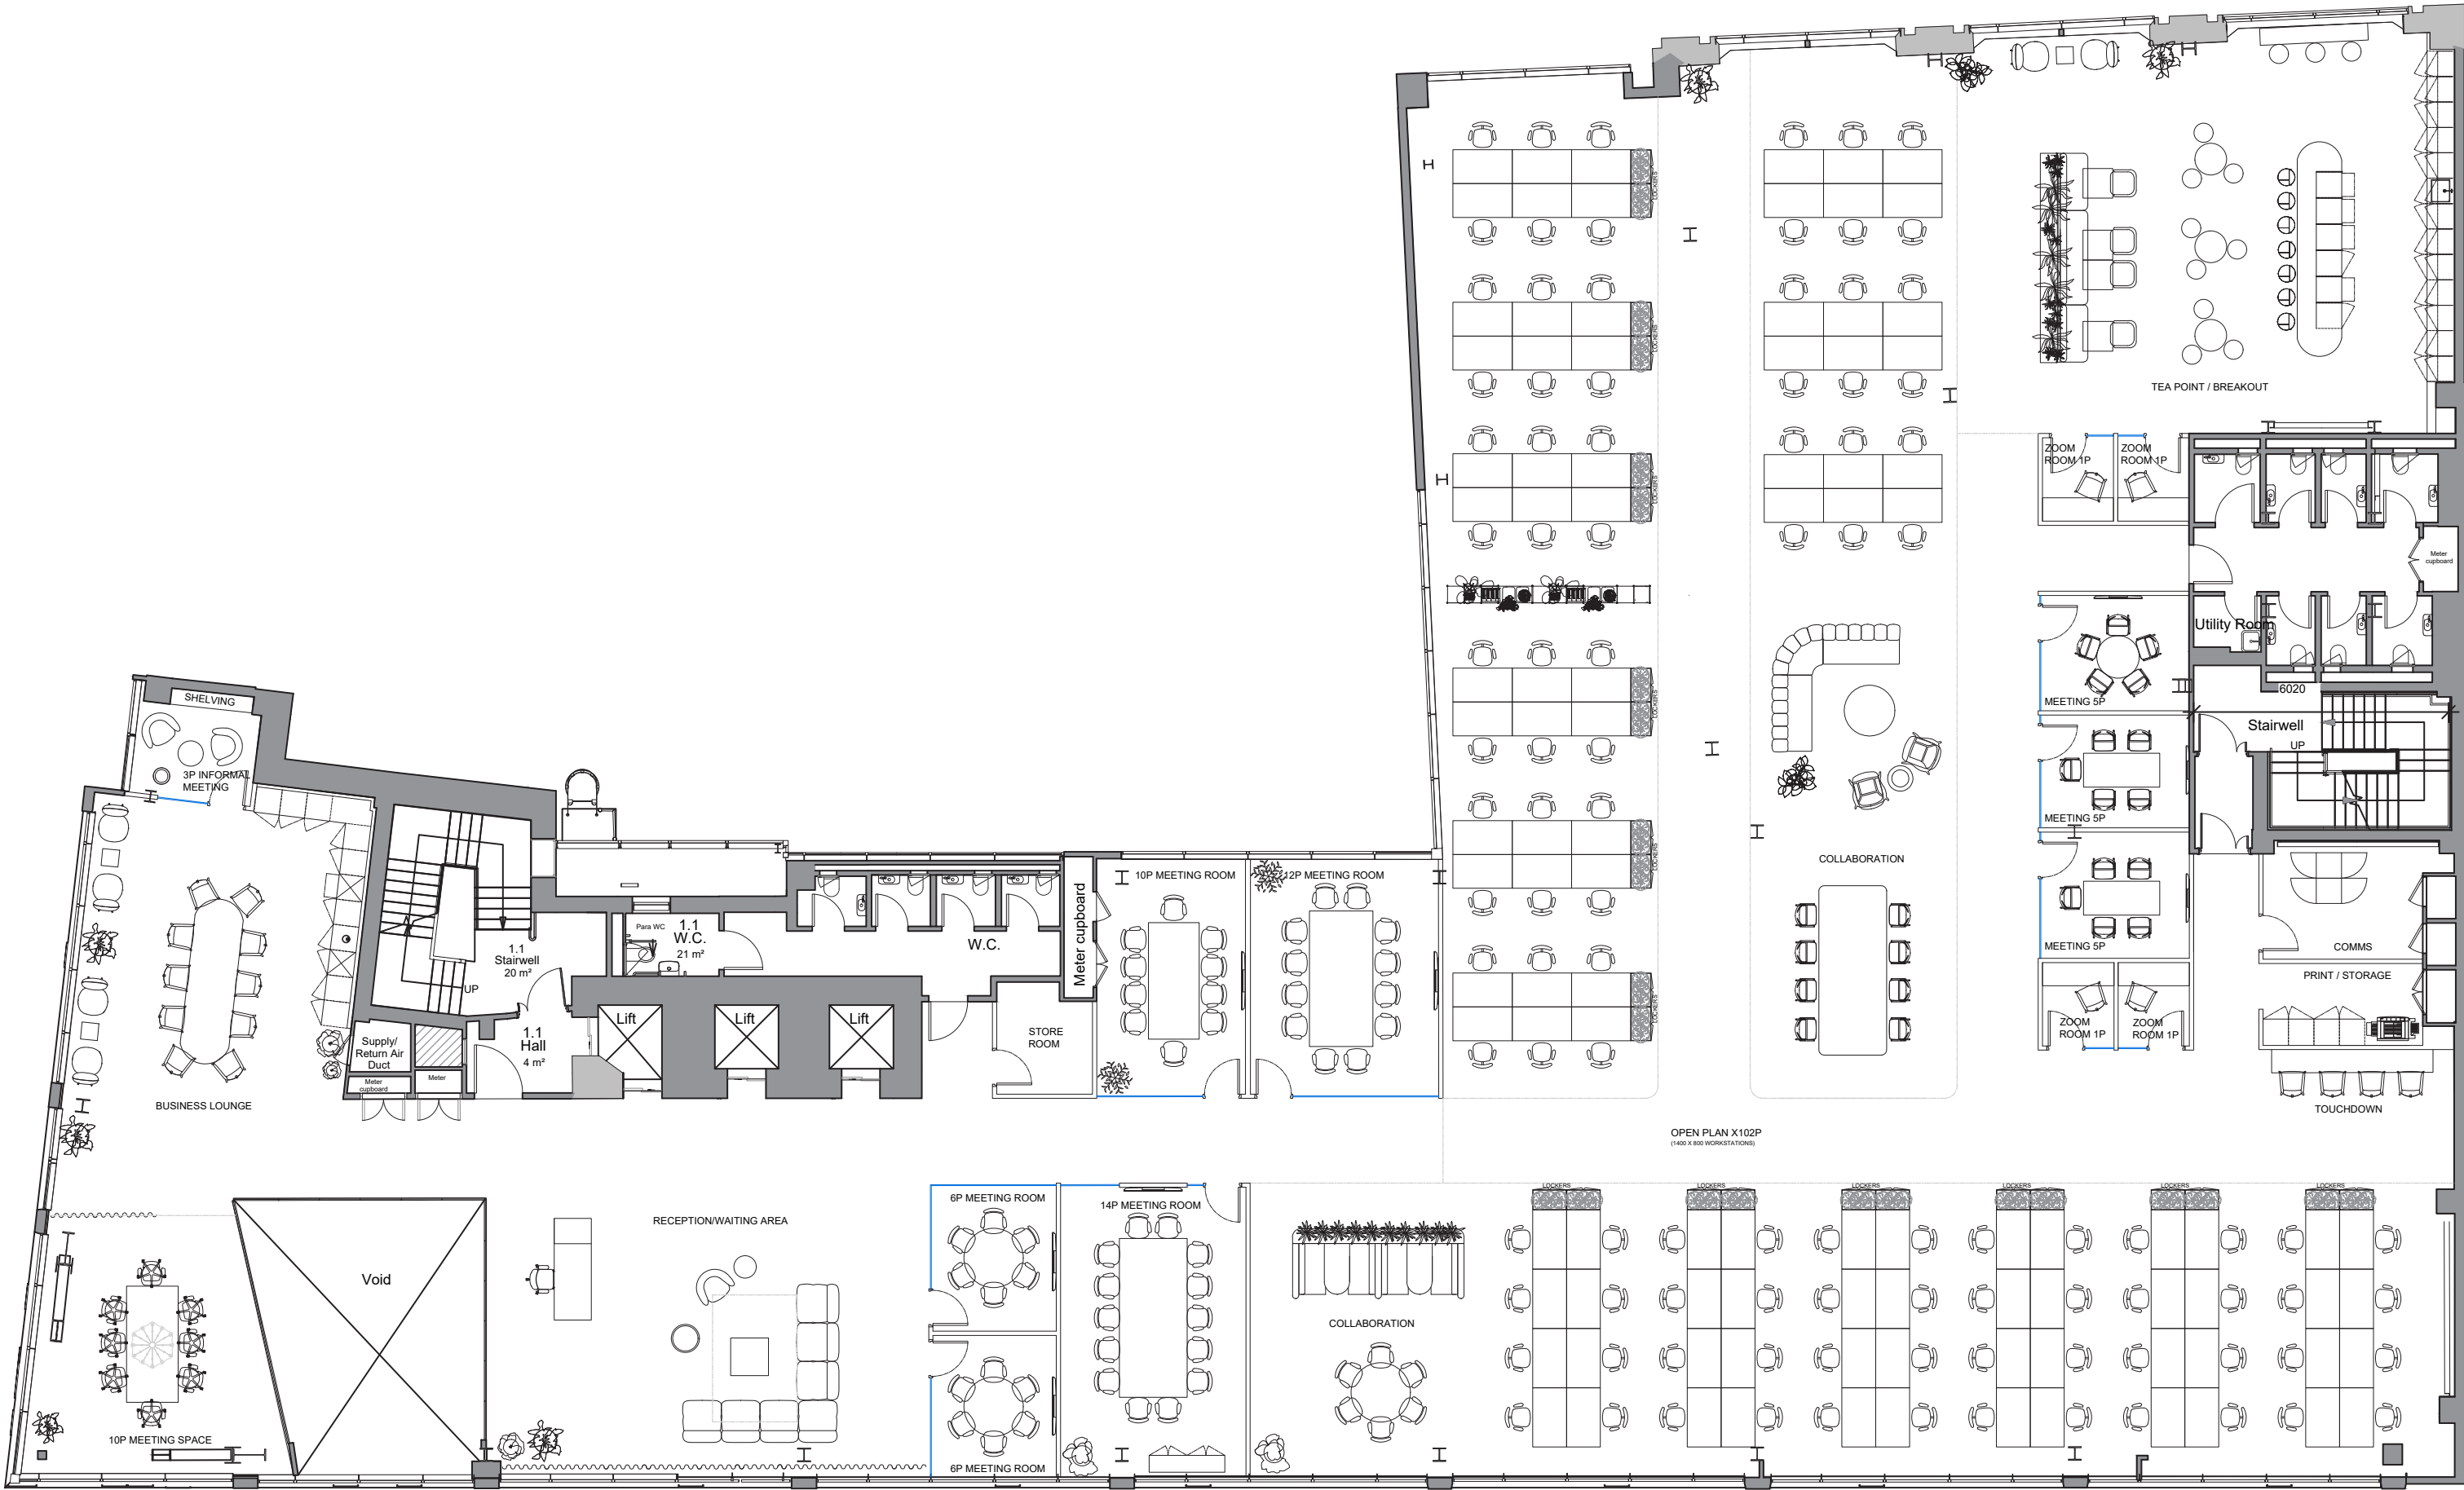

DESIGN DIRECTION

OVERVIEW

