


01 Existing Second Floor Plan

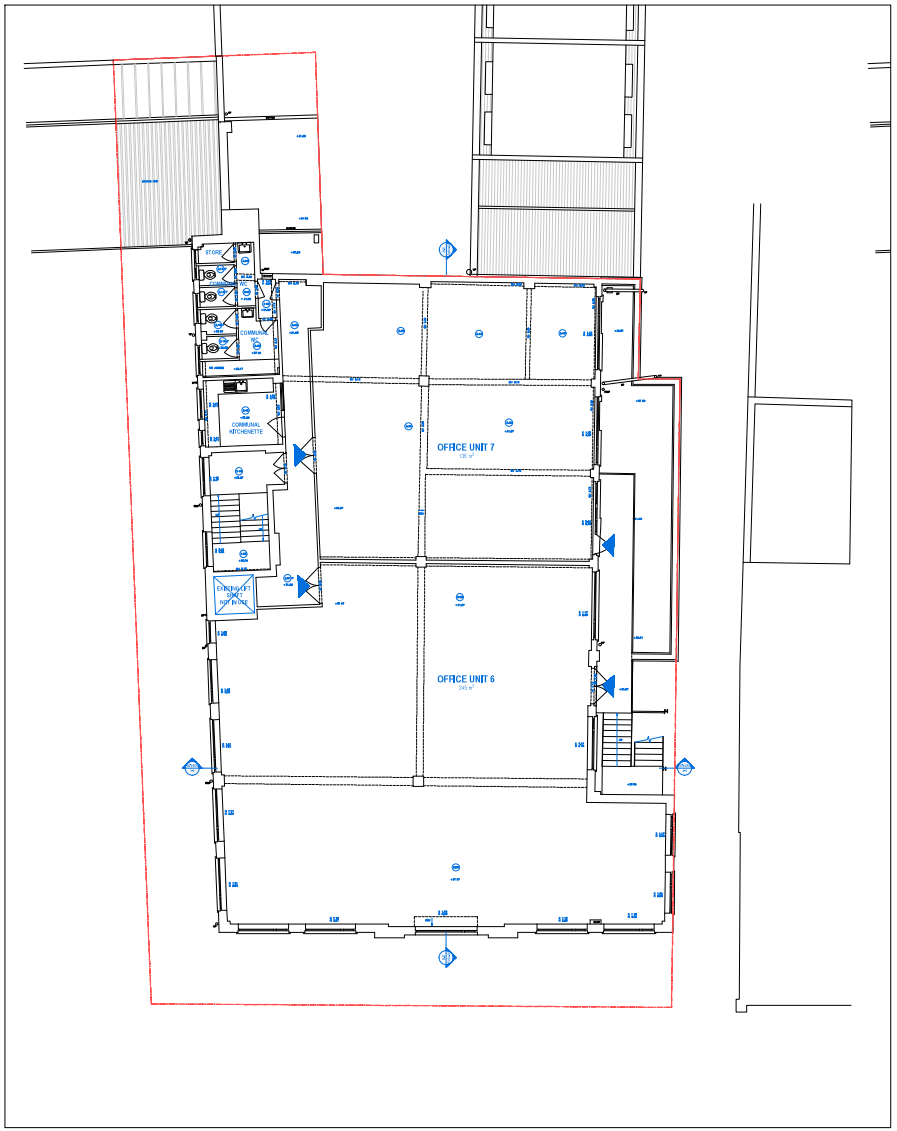


02 Existing Roof Plan

NOTE
DO NOT SCALE FROM DRAWINGS – EXCEPT FOR PLANNING PURPOSES.
ALL DISCREPANCIES TO BE REPORTED TO ARCHITECT IMMEDIATELY.
ALL DIMENSIONS TO BE VERIFIED BY CONTRACTOR ON SITE PRIOR TO THE COMMENCEMENT OF ANY WORKS.

| | | |
|---|---|---|
| P1 | 24/02/22 | Issued For Building Regulations |
| P1 | 03/08/22 | Re-Issued |

SURVEY BY OTHERS

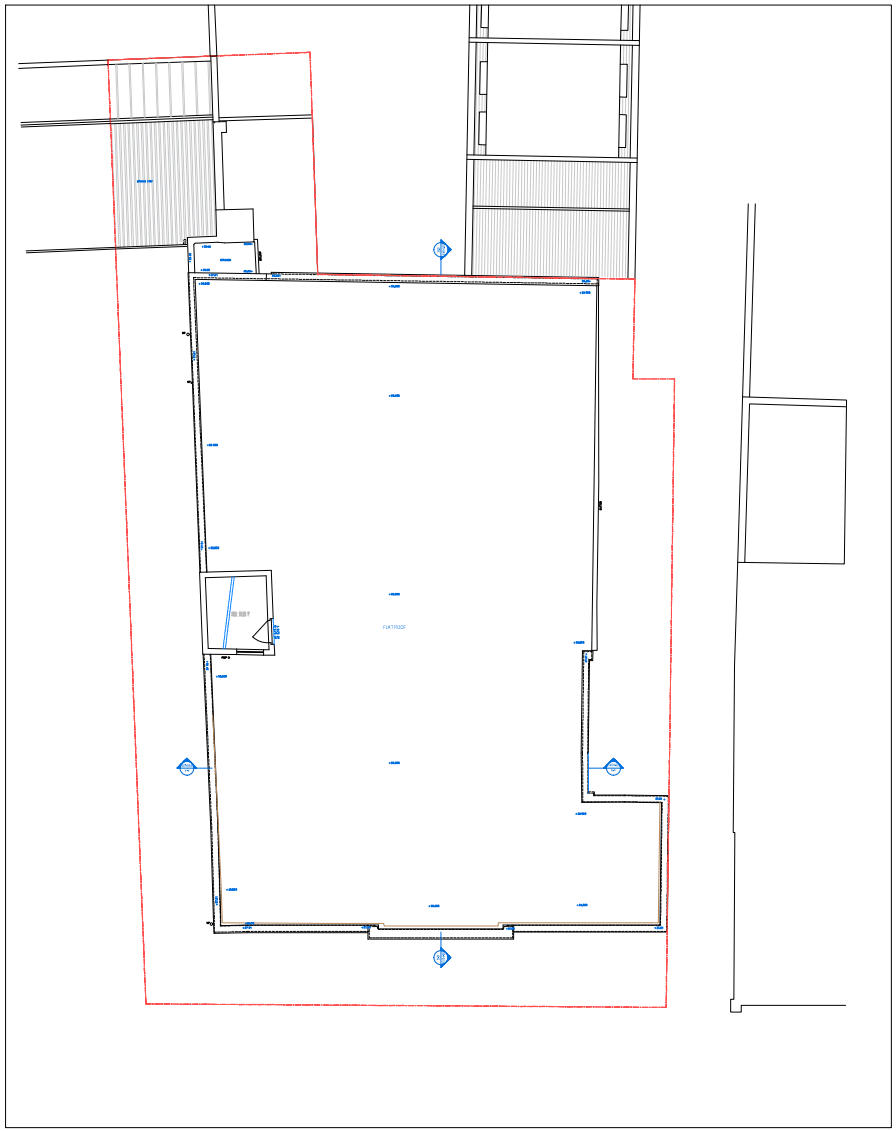Scale 1:100 0 1 2.5 5 7.5m

FOR INFORMATION ONLY

ISO-A1

VIVENDI ARCHITECTS LTD
Unit C26, Brunel Street Industrial Estate, Tottenham, London N17 0UD
Tel/Fax: +44 (0)20 3232 4200 - info@vivendiarchitects.com
Vivendi Architects Registered Office
Incorporated, as Designers Bound to The Copyright, Designs and Patents Act 1988

| | |
|---|---|
| CLIENT | M.I.S. Properties Ltd. |
| PROJECT | 1-3 Victorian Grove, London N16 8EN |
| DRAWING TITLE | Existing Second Floor & Roof Plans |
| DRAWN | SM |
| CHECKED | BR |
| DATE | |
| SCALE (A1) | 1:100 |
| REVISION | P1 |
| JOB AND DRAWING NO. | 1877-SV-02-01 |