ACCOMODATION SCHEDULE - WORKSPACE 1	
NET INTERNAL AREA	6,033 SQ FT
DESKS (1400mm WIDE)	60
WELCOME AREA	01
1 PERSON CALL ROOM	03
2 PERSON MEETING ROOM	01
6 PERSON MEETING ROOM	02
12 PERSON MEETING ROOM	01
PRIVATE OFFICE	02
TOUCH DOWN / COLLAB AREAS	06
TEA POINT	01
PRINT AREA	02
COMMS ROOM	01
STORE ROOM	01

ACCOMODATION SCHEDULE - WORKSPACE 2	
NET INTERNAL AREA	2,288 SQ FT
DESKS (1400mm WIDE)	30
WELCOME / COLLAB AREA	01
1 PERSON CALL ROOM	02
8 PERSON MEETING ROOM	01
TEA POINT	01
PRINT AREA	01
COMMS CUPBOARD	01

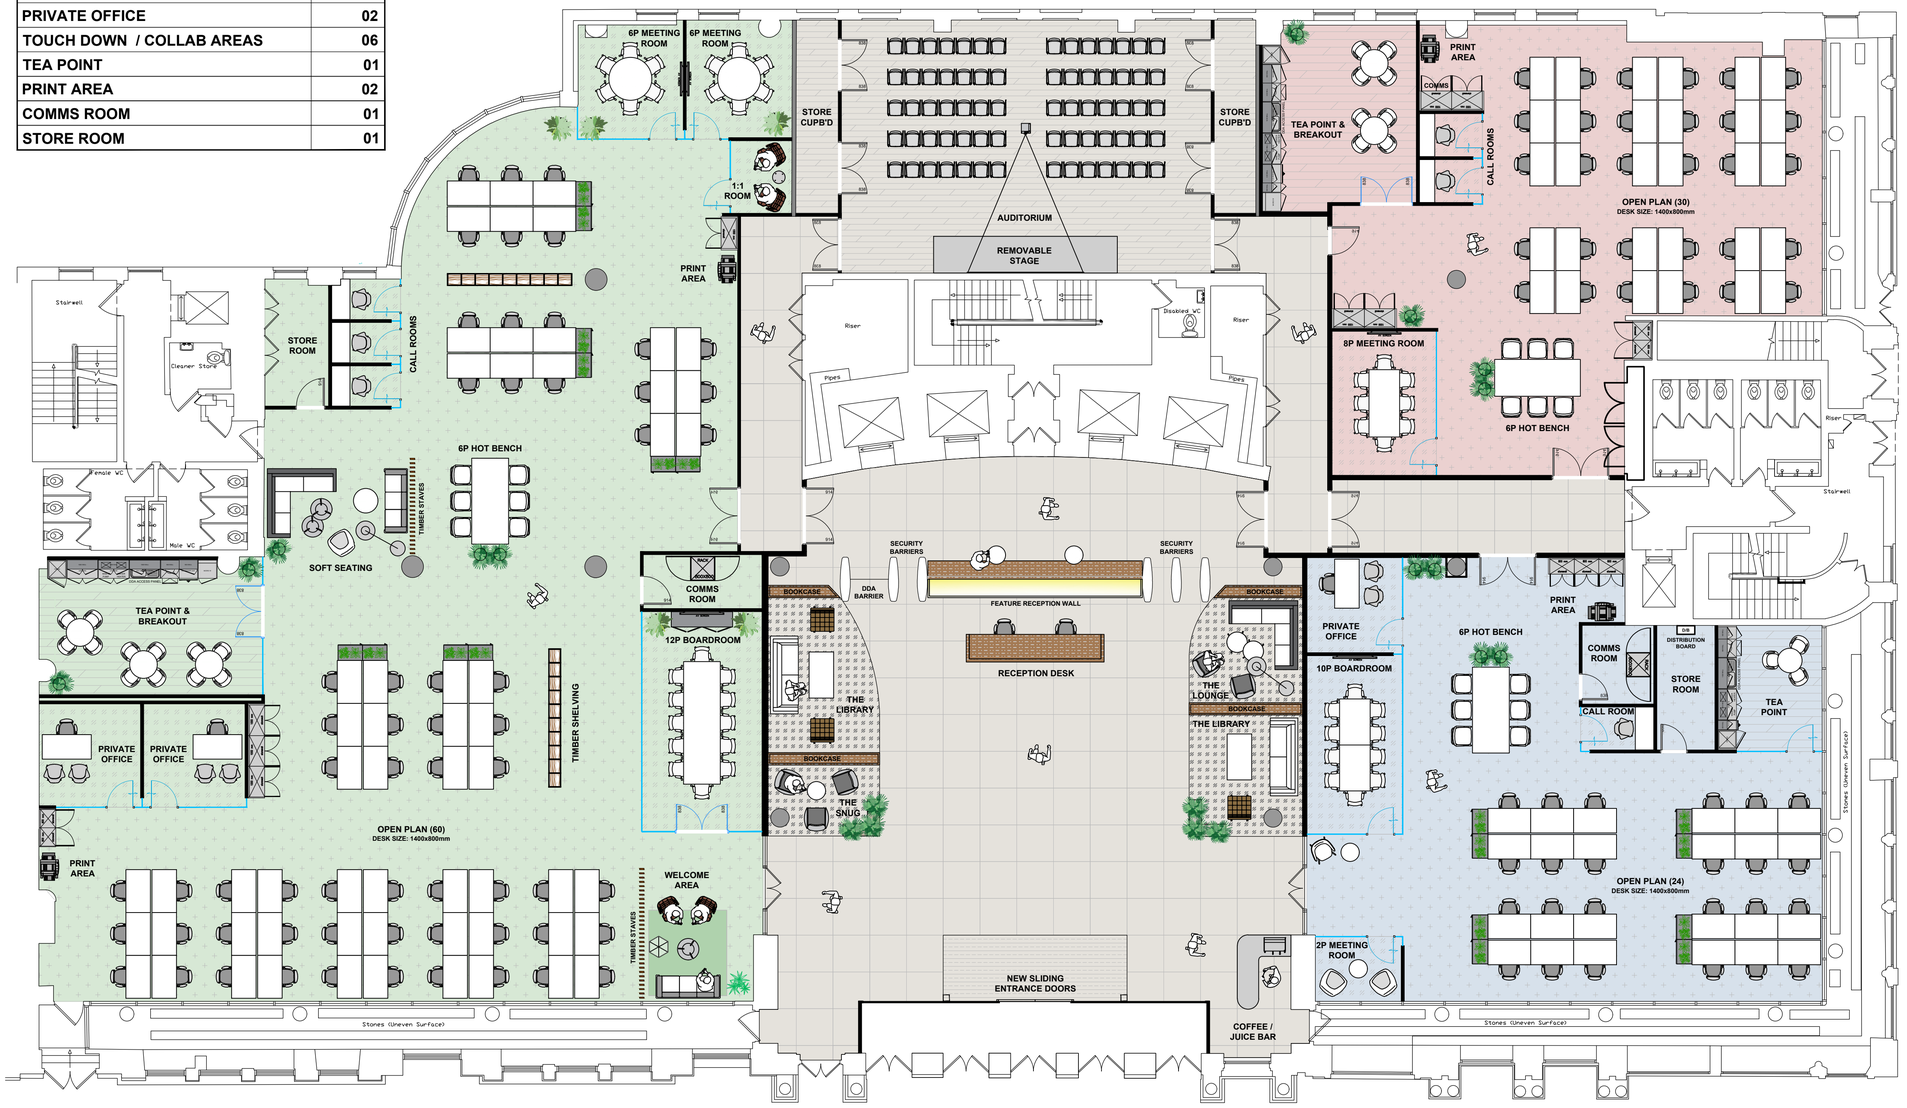

ACCOMODATION SCHEDULE - WORKSPACE 3	
NET INTERNAL AREA	2,457 SQ FT
DESKS (1400mm WIDE)	24
WELCOME AREA	01
1 PERSON CALL ROOM	01
2 PERSON MEETING ROOM	01
10 PERSON MEETING ROOM	01
PRIVATE OFFICE	01
TOUCH DOWN / COLLAB AREAS	01
TEA POINT	01
PRINT AREA	01
COMMS ROOM	01

NOTE

This drawing is not to be scaled.

Appointed contractors are requested to notify Virtuoso Limited of any discrepancies or variations relating to setting-out prior to manufacture and construction.

All information is subject to statutory approval and site survey.

The general contractor is to carry out a check site survey to confirm that the design intent can be met and that it is appropriate for the environment in which it is to be installed.

The general contractor is to notify Virtuoso Limited in writing of all preparation works that are required to be carried out prior of their works.

DRAWING STATUS

PRELIMINARY

REVISIONS

REV	DATE	DESCRIPTION	BY	CHK
H	18.12.25	UPDATED TOP RHS SUITE ENTRANCE	DJ	KH
G	08.12.25	UPDATED FIRE ESCAPE ROUTES FOLLOWING SR & KJT COMMENTS	DJ	KH
F	24.11.25	AMEND CORRI WDTH RIGHT OF AUDITORIUM	CL	KH
E	19.11.25	UPDATED RHS SUITE & AUDITORIUM	DJ	KH
D	08.10.25	UPDATED LAYOUTS	DJ	KH
C	07.10.25	UPDATED LAYOUTS	DJ	KH
B	03.10.25	UPDATED LAYOUTS	DJ	KH
A	26.09.25	FIRST ISSUE DRAWING	DJ	KH

CLIENT

PROJECT

123 ST VINCENT STREET
GLASGOW
G2 5EA

TITLE

GROUND FLOOR GENERAL ARRANGEMENT CAT B

VIRTUOSO INTERIORS

7b High Street, Cobham,
Surrey, KT11 3DH

DATE	SHEET	DRAWN BY
26.09.2025	A1	DJ
SCALE		CHECKED BY
1:100 @ A1		KAH

DRAWING NUMBER

PROJECT NUMBER	FLOOR	NUMBER	REVISION
VI30499	00	02	H

This drawing is protected under copyright and at no time should this drawing be reproduced in whole or in part without the permission of Virtuoso Interiors.

© COPYRIGHT