Plan Referred To:

BANK STREET ENTRANCE

Reproduced from the Ordnance Survey with the permission of the Controller of Her Majesty's Stationery Office, Crown Copyright reserved. Licence No. LIG 0898

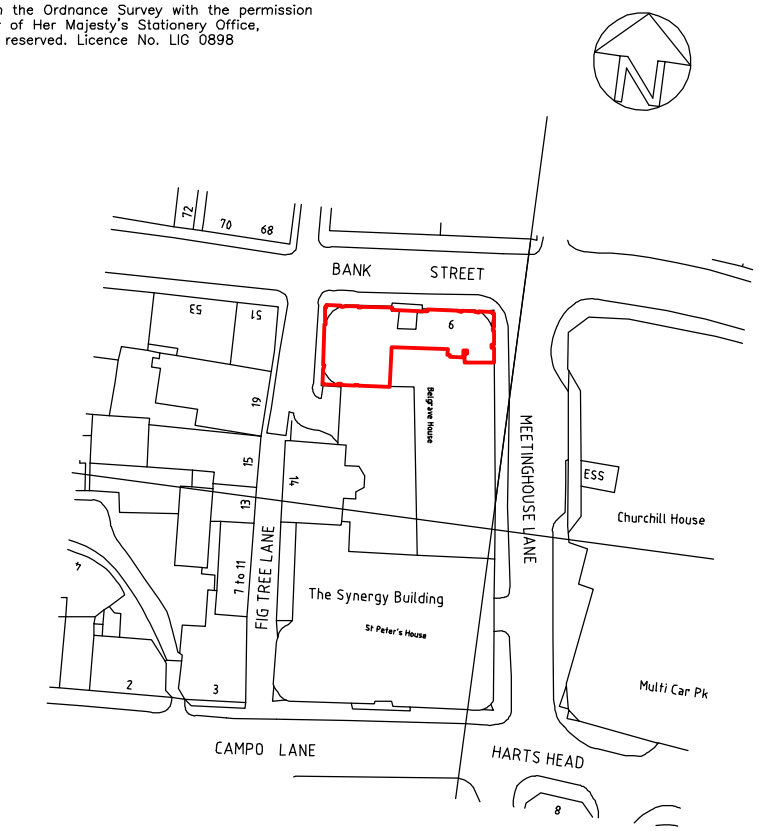

LOCATION PLAN SCALE 1:1250

WHOLE PROPERTY COMPRISES EIGHT FLOORS AND BASEMENT

REV.	DATE	AMENDMENT

CLIENT Shelborn Asset Management Ltd

TITLE The Synergy Building
Bank Street and Campo Lane
Sheffield
S1 2DR

SECOND FLOOR
Level 2, Part A

ALAN ROWLEY FRICS
Chartered Surveyor
1 Mountain Row
Crane Moor Nook
Sheffield
S35 7AN
Tel. 0114 288 2595

AutoCAD LT97 Licence No: 610-00106975

SCALE	DATE	DRAWN
1:200	10 Jan 2014	AR

DRAWING No.	REV.
16702	