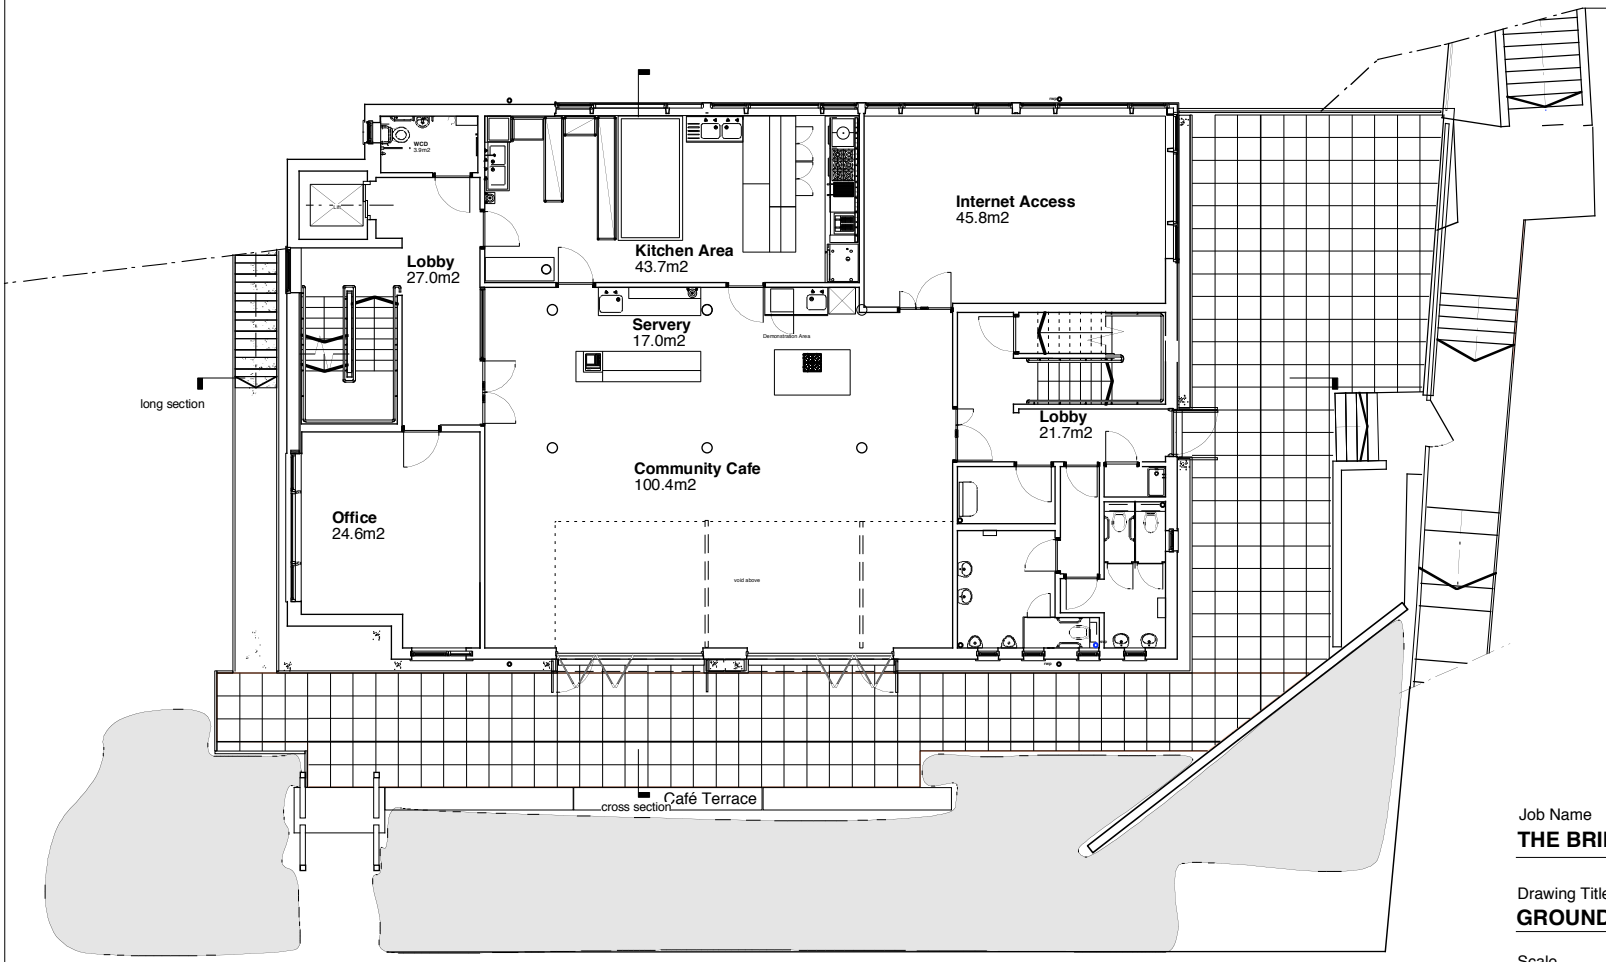


Job Name

**THE BRIDGE COMMUNITY CENTRE, HASTINGS**

Drawing Title

**GROUND FLOOR PLAN**

Scale

1:200 @ A4