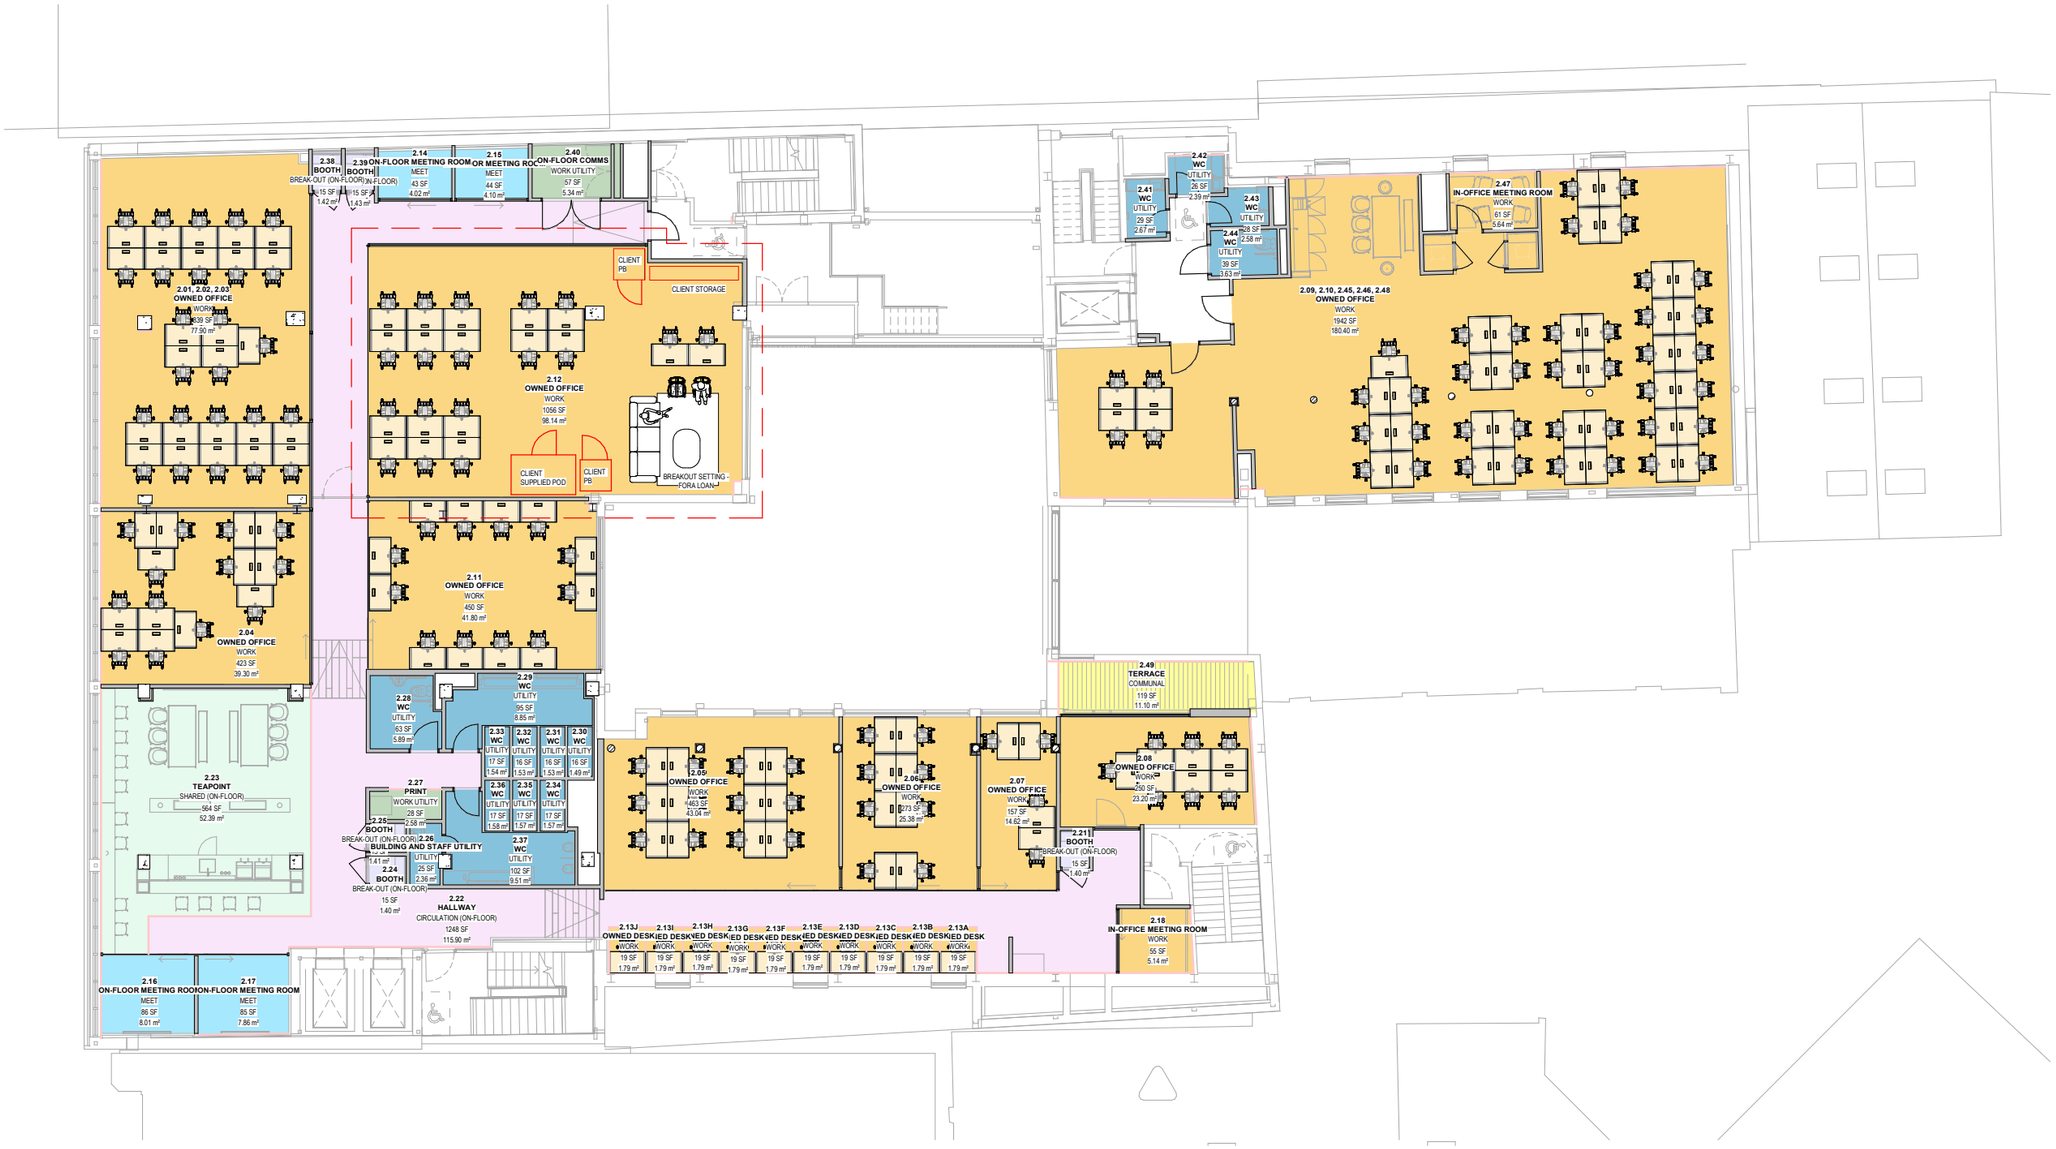

SPACE TYPE CATEGORY

- BREAK-OUT (ON-FLOOR)
- CIRCULATION (ON-FLOOR)
- COMMUNAL
- MEET
- SHARED (ON-FLOOR)
- UTILITY
- WORK
- WORK UTILITY

FORA

CONSULTANT

FORA
9 Dallington Street
London EC1V 0LN
United Kingdom
T +44 20 7866 4050

REFERENCE

NORTH

0m 2m 4m 6m 8m

NOTES

1. Do not scale drawing. Written dimensions govern
2. All dimensions are in millimeters unless noted otherwise
3. All dimensions shall be verified on site before proceeding with the work. FORA shall be notified in writing of any discrepancies.
4. This drawing must be read in conjunction with all relevant contracts, specifications and drawings

This drawing is an uncontrolled copy. Unless noted otherwise

© Copyright of this drawing is vested in FORA Ltd.

REV	DESCRIPTION	DATE

CLIENT
FORA

PROJECT
FORA - 151 FOLGATE
151 FOLGATE STREET

STATUS

DRAWING TITLE
LEVEL 2

DRAWING NO.
CURRENT - L2

REVIEWED
Checker

APPROVED
Approver

SCALE @ A1
1 : 100

PROJECT NO.
151

REV NO.