
NOTE:
CLUBHOUSE PALETTE

	DATE	COMMENT
A	19/10/2025	UPDATED FOLLOWING COMMENTS
B	06/11/2025	UPDATED FOLLOWING COMMENTS
C	07/11/2025	UPDATED FOLLOWING COMMENTS

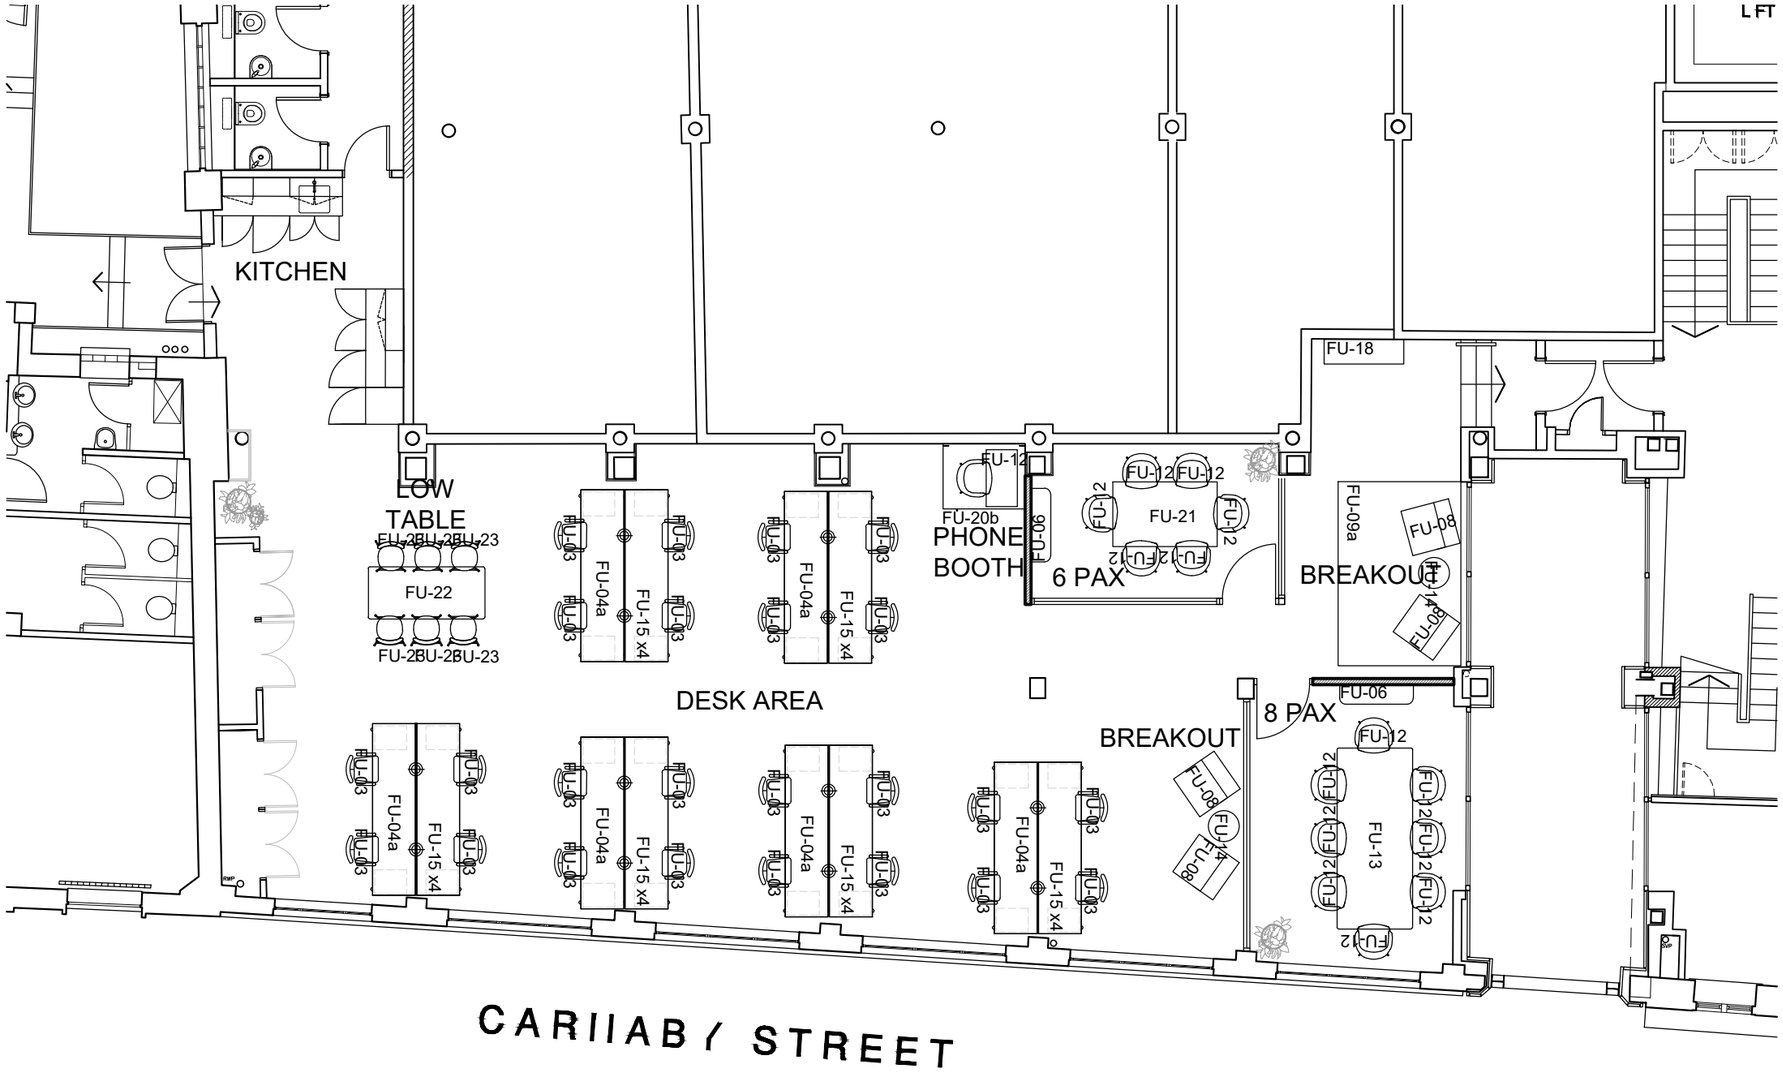

01 FIRST FLOOR PLAN
SCALE 1:100

SCALE: 1:100

0 1M 5M

FEASIBILITY

NOTES

DO NOT SCALE FROM THIS DRAWING. ALL DIMENSIONS ARE TO BE CHECKED ON SITE PRIOR TO MANUFACTURE/CONSTRUCTION. ANY DISCREPENCIES ARE TO BE RELAYED TO STUDIO PAX IMMEDIATELY.

© STUDIO PAX 2025

STUDIO PAX

PROJECT
49 CARNABY STREET

DRAWING TITLE
PROPOSED FIRST FLOOR FF&E PLAN

FIRST ISSUE	SCALE	SHEET SIZE
07/10/2025	1:100	A3

DRAWING NUMBER REV
2025_1F_076_104 C