LOCATION PLAN @ 1:1250

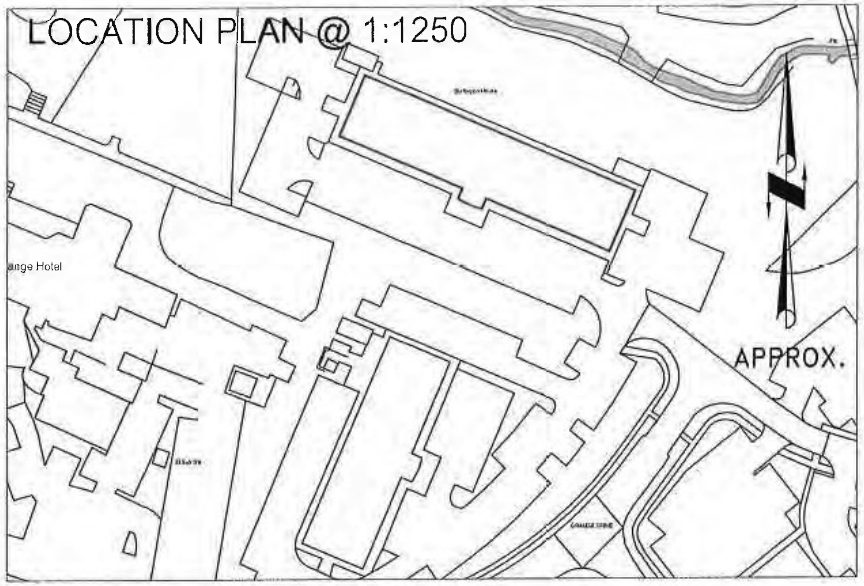

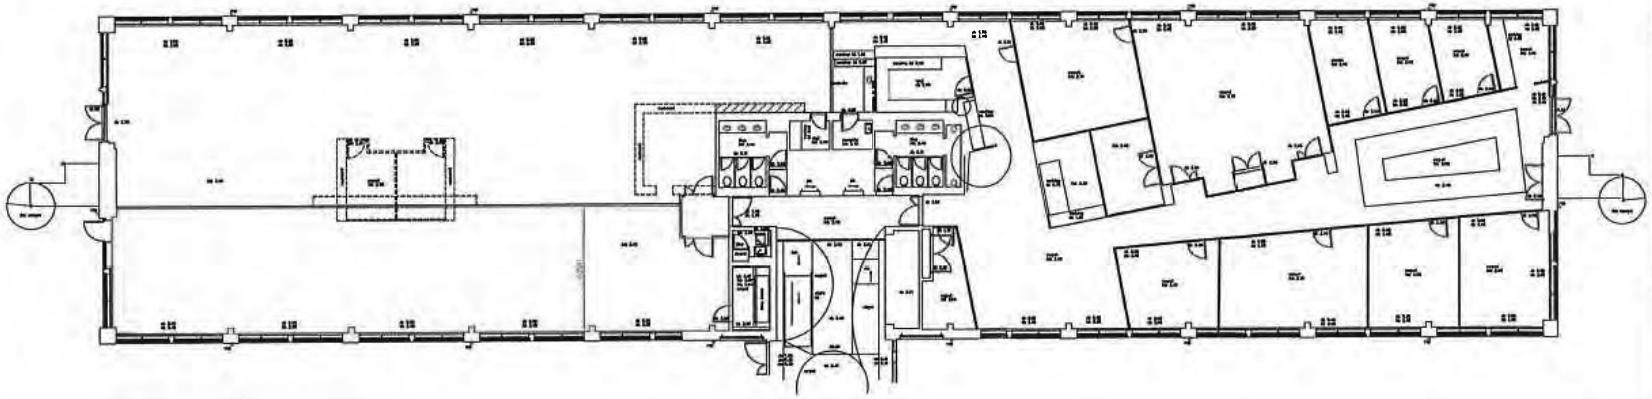

FLOOR PLAN @ 1:250

Notes

1. This drawing is copyright and may not be reproduced without the permission of hdp Associates Limited.
2. Based on base build drawings and survey by others.

REV.	DATE.	DESCRIPTION

Client

HIGHCROSS

c/o HIGHCROSS STRATEGIC ADVISORS LTD

Project

BURLINGTON HOUSE
EASTLEIGH

Title

PART GROUND FLOOR
LEASE PLAN

hdp Associates Ltd
building surveyors
10 Saville Place Clifton Bristol BS8 4EJ
T: 0117 900 1638 · F: 0117 970 6006

Date JULY 2010	Drawn by KP
Scale 1:250 & 1:1250	Checked by SJH
Drawing No. PART GF LEASE PLAN	Rev. B