1:50 @ A1 1:100 @ A3

mm 1000 2000 3000 4000 5000



NOTE

This drawing is not to be scaled.

Appointed contractors are requested to notify Peldon Rose Limited of any discrepancies or variations relating to setting-out prior to manufacture and construction.

All information is subject to statutory approval and site survey.

The general contractor is to carry out a check site survey to confirm that the design intent can be met and that it is appropriate for the environment in which it is to be installed.

The general contractor is to notify Peldon Rose Limited in writing of all preparation works that are required to be carried out prior of their works.

P01	30.06.2026	Drawing Creation	TB	TB

REV	DATE	DESCRIPTION	BY	CHK

Peldon Rose

Peldon Rose Limited
Sterling House 42 Worple Road
London SW19 4EQ

Telephone: 020 8971 7777 web: peldonrose.com

CLIENT

Knight Frank

PROJECT

12 Appold Street

TITLE

Level 05 - General Arrangement Client Option

DATE	DRAWN BY	CHECKED BY
30.06.2026	TB	TB
SCALE	SHEET	REV.
1:50@A1	A1	P01

DRAWING STATUS

PRELIMINARY

DRAWING NUMBER

PROJECT	ORG	VOL	FLR	TYP	DIS	NUMBER
L12060-PRL-V1-05-DR-A-PP105						

© COPYRIGHT PELDON ROSE

30/06/2026 11:35:19

1:50 @ A1 1:100 @ A3

mm 1000 2000 3000 4000 5000

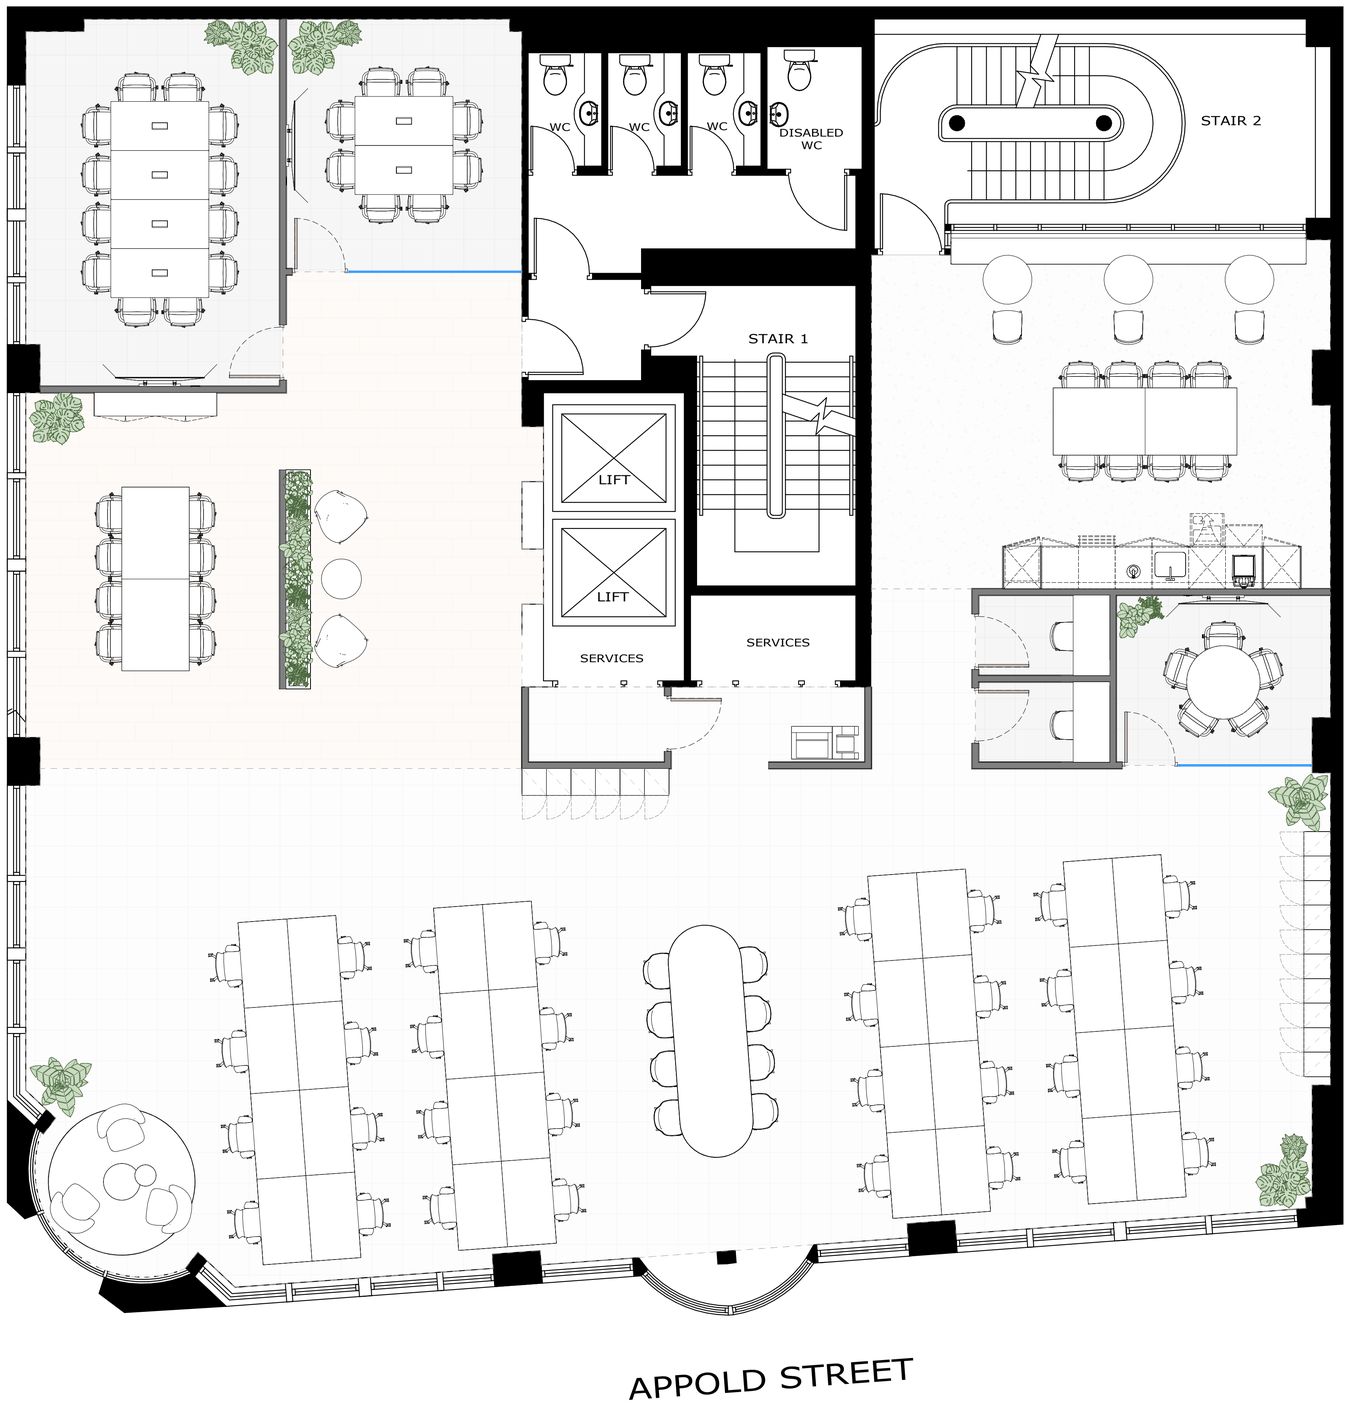

NOTE

This drawing is not to be scaled.

Appointed contractors are requested to notify Peldon Rose Limited of any discrepancies or variations relating to setting-out prior to manufacture and construction.

All information is subject to statutory approval and site survey.

The general contractor is to carry out a check site survey to confirm that the design intent can be met and that it is appropriate for the environment in which it is to be installed.

The general contractor is to notify Peldon Rose Limited in writing of all preparation works that are required to be carried out prior of their works.

REV	DATE	DESCRIPTION	BY	CHK
P01	30.06.2026	Drawing Creation	TB	TB

Peldon Rose

Peldon Rose Limited
Sterling House 42 Worple Road
London SW19 4EQ

Telephone: 020 8971 7777 web: peldonrose.com

CLIENT
Knight Frank

PROJECT
12 Appold Street

TITLE
Level 05 - General Arrangement Enhanced Client Option

DATE	DRAWN BY	CHECKED BY
30.06.2026	TB	TB
SCALE	SHEET	REV.
1:50@A1	A1	P01

DRAWING STATUS
PRELIMINARY

DRAWING NUMBER

PROJECT	ORG	VOL	FLR	TYP	DIS	NUMBER
L12060-PRL-V1-05-DR-A-PP205						

© COPYRIGHT PELDON ROSE

30/06/2026 11:35:29

1:50 @ A1 1:100 @ A3

mm 1000 2000 3000 4000 5000

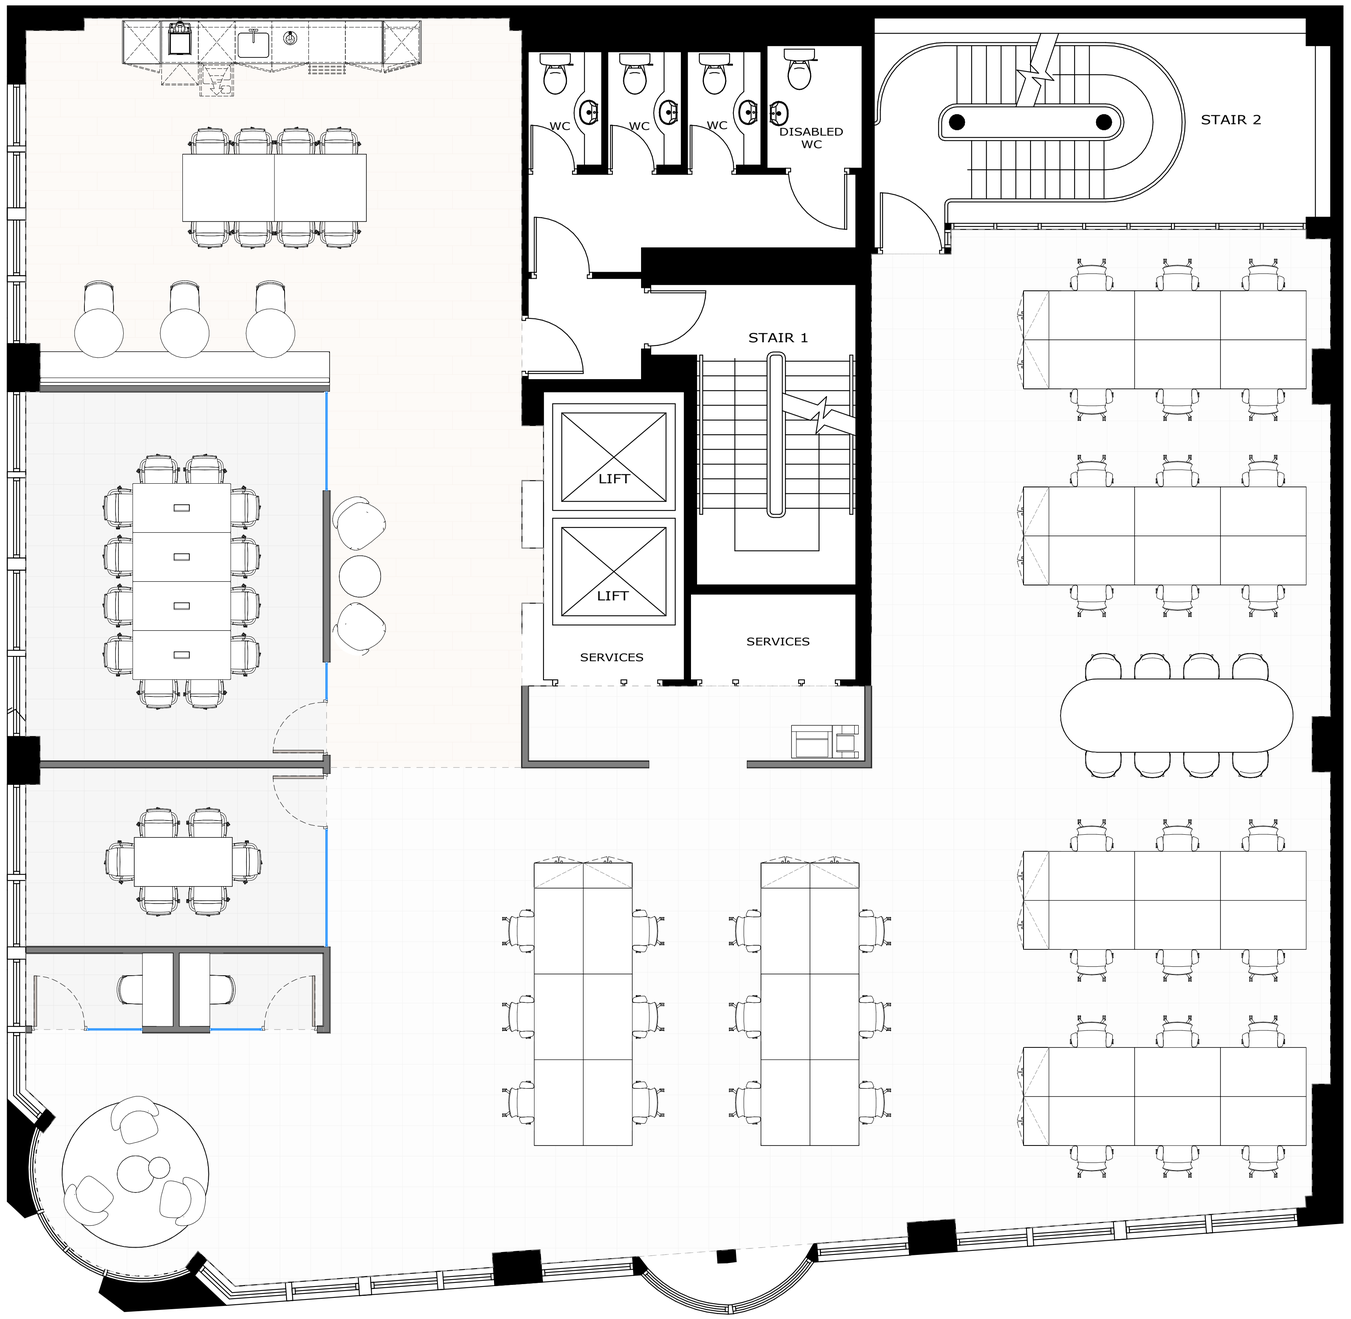

NOTE

This drawing is not to be scaled.

Appointed contractors are requested to notify Peldon Rose Limited of any discrepancies or variations relating to setting-out prior to manufacture and construction.

All information is subject to statutory approval and site survey.

The general contractor is to carry out a check site survey to confirm that the design intent can be met and that it is appropriate for the environment in which it is to be installed.

The general contractor is to notify Peldon Rose Limited in writing of all preparation works that are required to be carried out prior of their works.

REV	DATE	DESCRIPTION	BY	CHK
P01	30.06.2026	Drawing Creation	TB	TB

Peldon Rose

Peldon Rose Limited
Sterling House 42 Worple Road
London SW19 4EQ

Telephone: 020 8971 7777 web: peldonrose.com

CLIENT

Knight Frank

PROJECT

12 Appold Street

TITLE

Level 05 - General Arrangement Peldonrose Option

DATE	DRAWN BY	CHECKED BY
30.06.2026	TB	TB
SCALE	SHEET	REV.
1:50@A1	A1	P01

DRAWING STATUS

PRELIMINARY

DRAWING NUMBER

PROJECT	ORG	VOL	FLR	TYP	DIS	NUMBER
L12060	PRL	V1	05	DR	A	PP305

© COPYRIGHT PELDON ROSE

30/06/2026 11:35:34