A3

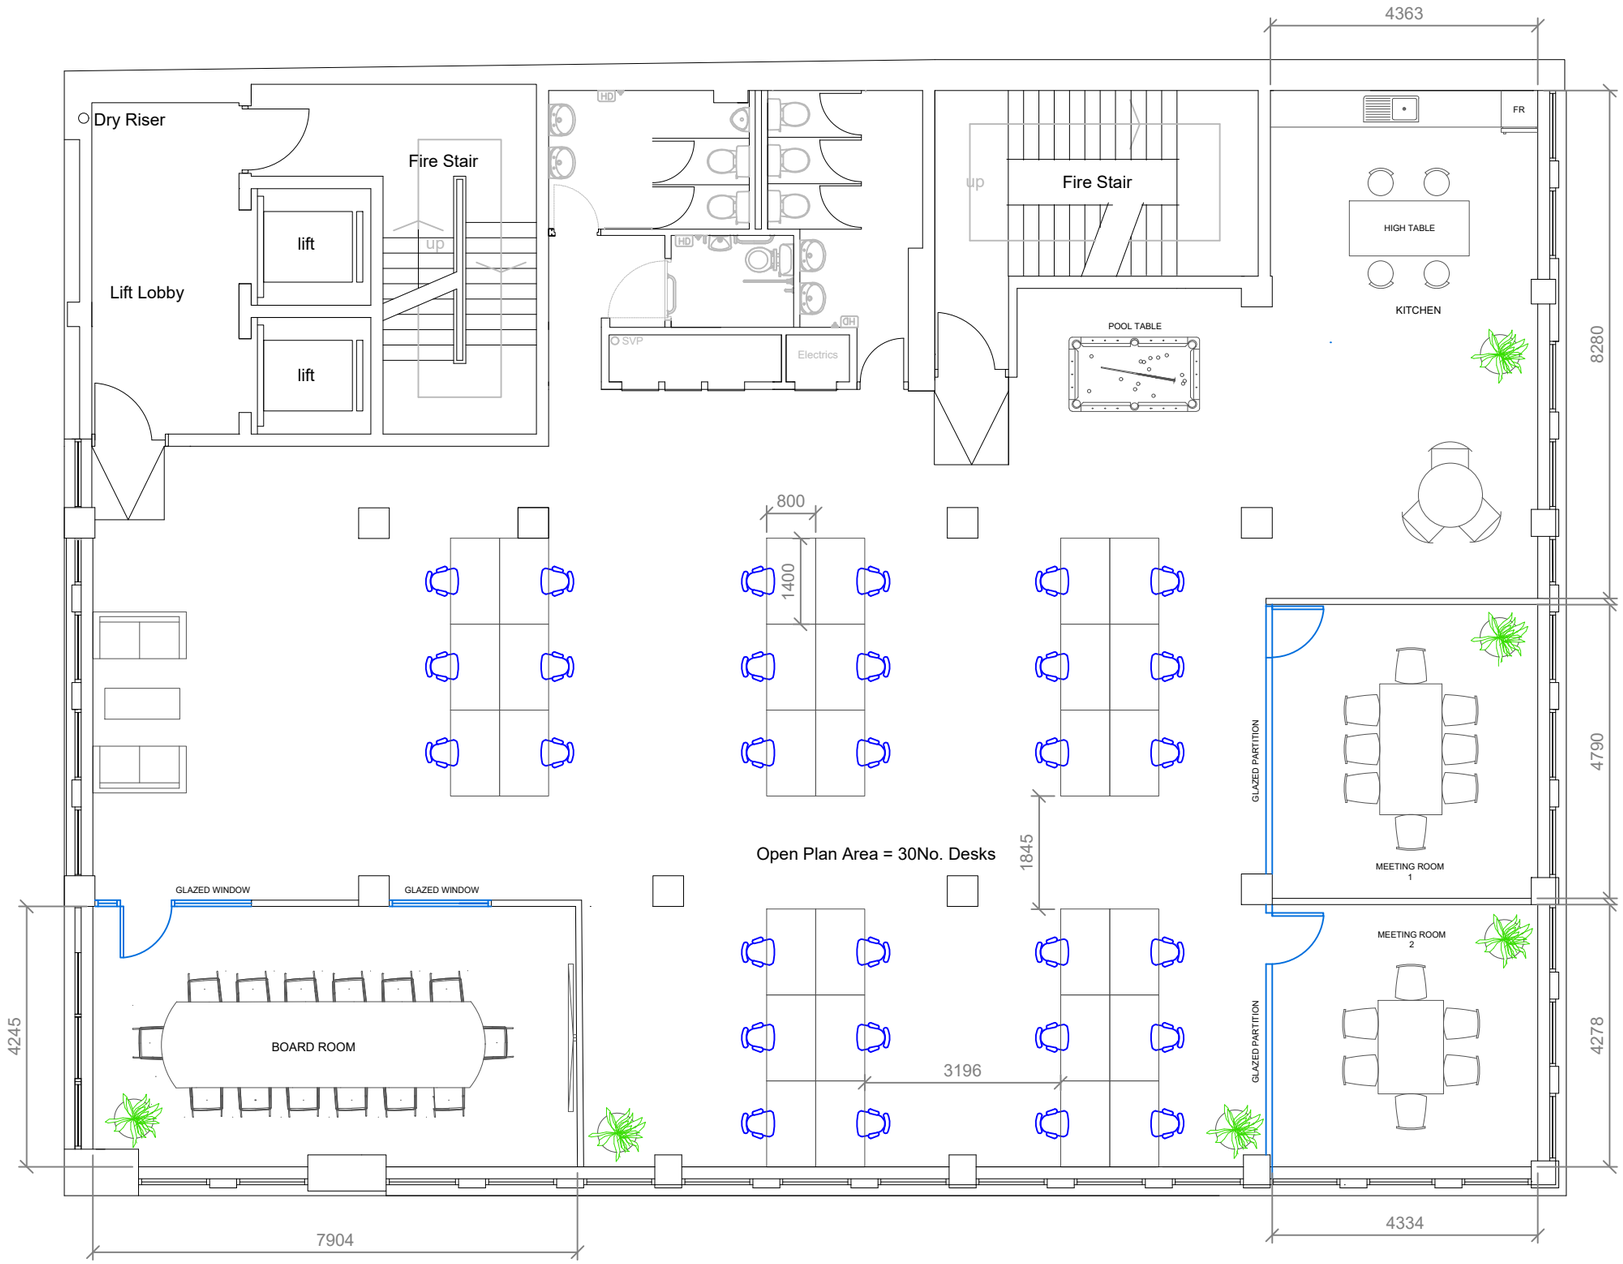

FIFTH FLOOR LAYOUT AS PROPOSED

SCALE @ 1:100

Do not scale from this drawing.
All dimensions are to be checked on site.

Works to be carried out in accordance with the bye-laws and regulations of Local Authorities and Statutory Undertakers.

Amendments	Date

Drawing type:

This is a true copy of the drawing referred to in the Application.
DATED: .....
SIGNED: .....

Client:

Project: 100 WEST REGENT STREET

Title:
5th FLOOR LAYOUT AS PROPOSED

Drawn: CM	Date: AUGUST 23
Scale: 1:100@A3	Checked:
Drawing no. 1462-OPT4	Rev.

ROSS MOORE & Co
CHARTERED BUILDING SURVEYORS • PROJECT MANAGERS
95 West Regent Street: •Glasgow •G2 2BA
tel: 0141332 2202 fax: 0141 332 2150