NOTE
This drawing must not be reissued, loaned or copied without the written consent of the originator Woodfellows LLP.
All errors, omissions, discrepancies should be reported to the originator immediately.
All dimensions to be checked before site fabrication by the contractor, his sub-contractor or supplier.
Do not scale plans - use figure or grid dimensions where given.
Any deviation from the drawing to be reported to the originator immediately.

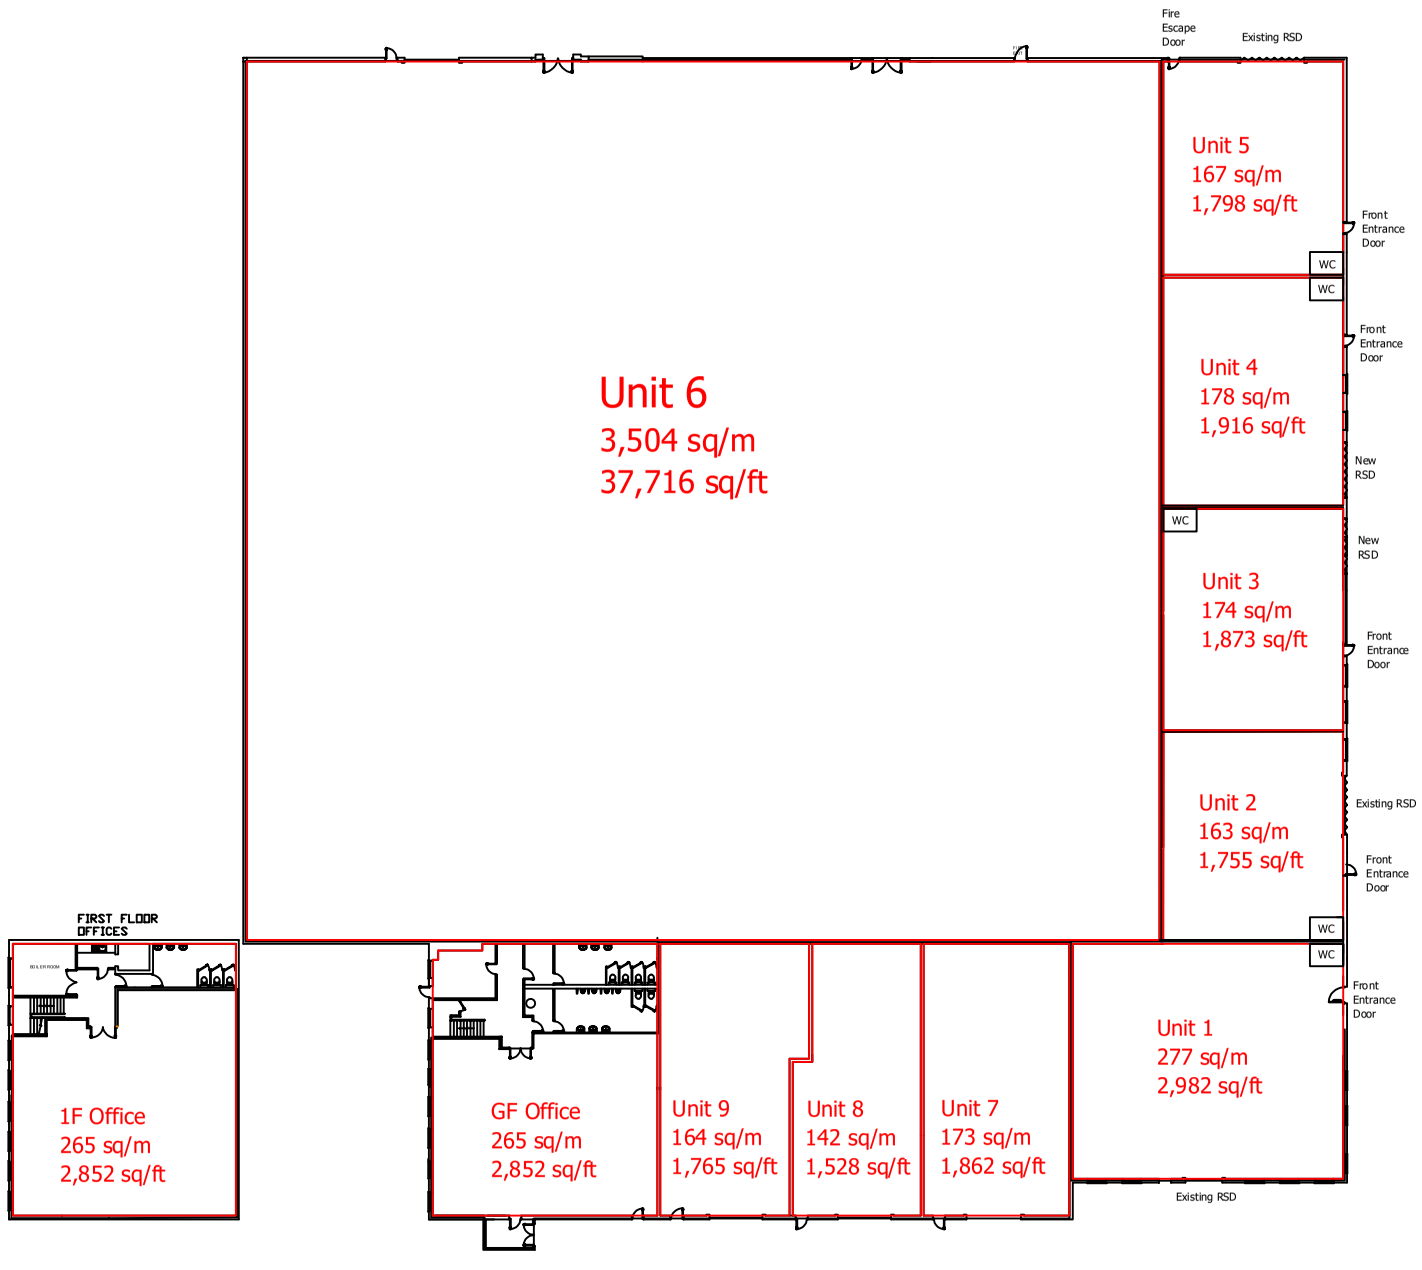

REV	DATE	DESCRIPTION

Woodfellows.
building consultancy

PROJECT	CLIENT
The Point, Aylesbury	Paloma Capital
SUBJECT	**DATE** / **SCALE**
Proposed Plan	March 2025 / 1:500@A3

Job Number	DRAWING NR	REV	DRAWN	CHECKED
25-110	25-110/01	3	SS	WF

© Woodfellows LLP This drawing may not be reproduced in any form without prior written agreement