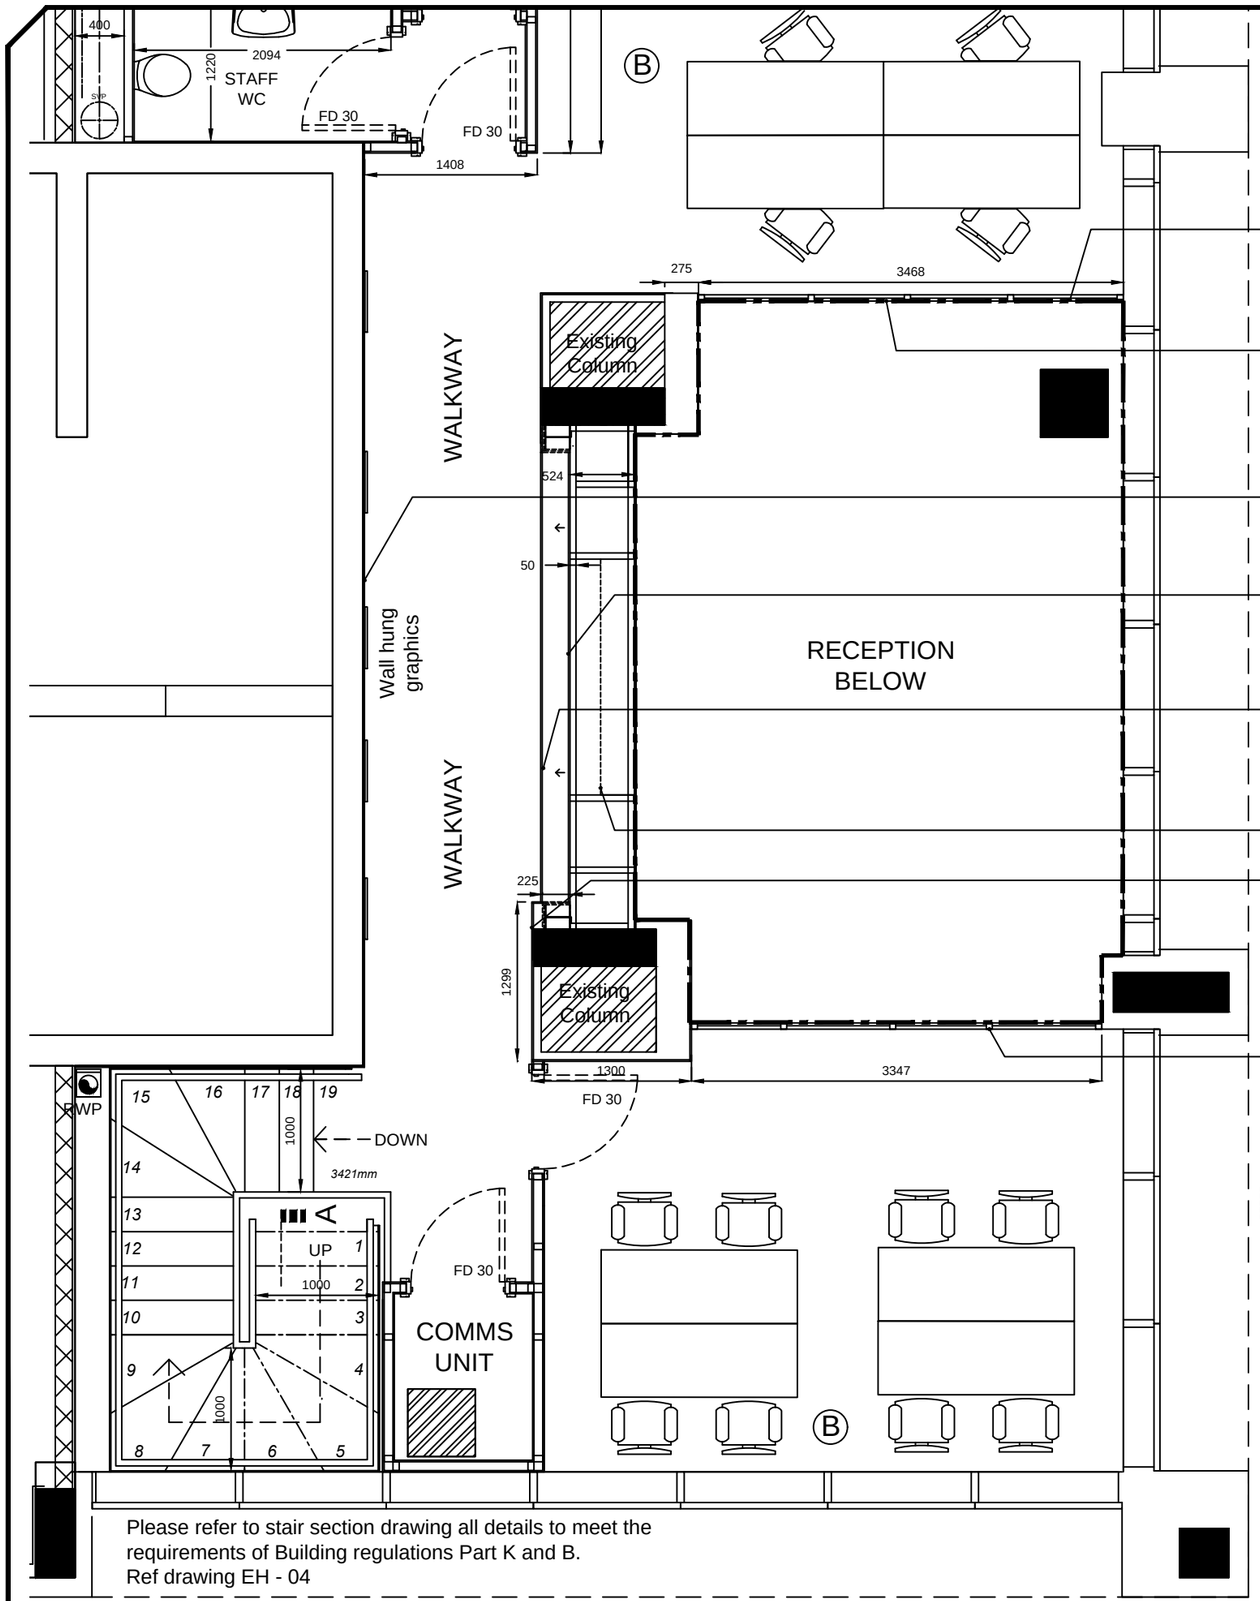


Please refer to stair section drawing all details to meet the requirements of Building regulations Part K and B.
Ref drawing EH - 04

30mins fire resistance

Glazed wall - installation system by supplier

All glazing to be in accordance with Building regulations Part K . Protection against Falling, Collision & Impact

All Existing walls lined with 12.5mm Plaster board. Dot and dab and skimmed over. to be painted White.

Columns here supporting plasma screen wall to secured at Ground Floor level and be to full height to underside of existing Ceiling

Where possible rear of Columns to be finished In straight run of Plasterboard to provide flush finish to walls of Walkway

Plasma Screens below

Rear of Columns to have Plasterboard applied only

All glazing to be in accordance with Building regulations Part K . Protection against Falling, Collision & Impact

Indicates position of proposed steel Columns to be painted with intumescent paint and covered with two layers of 12.5mm Plasterboard

TITLE : INDESCON COURT

First Floor Plan - Part 2
Scale 1:50

19/03/2013

BradleyDyer
The strategic creative consultancy

DRAWING NO : FF- 02A REV-F