This drawing is copyright and should not be reproduced without the permission of the Architects.

The contractor is responsible for checking dimensions and any discrepancy to be verified with the Architects before proceeding. Figured dimensions only to be worked to - do not scale.

IF IN DOUBT ALWAYS ASK.

NOTES

REVISIONS

REV	DATE	DESCRIPTION	CHECK

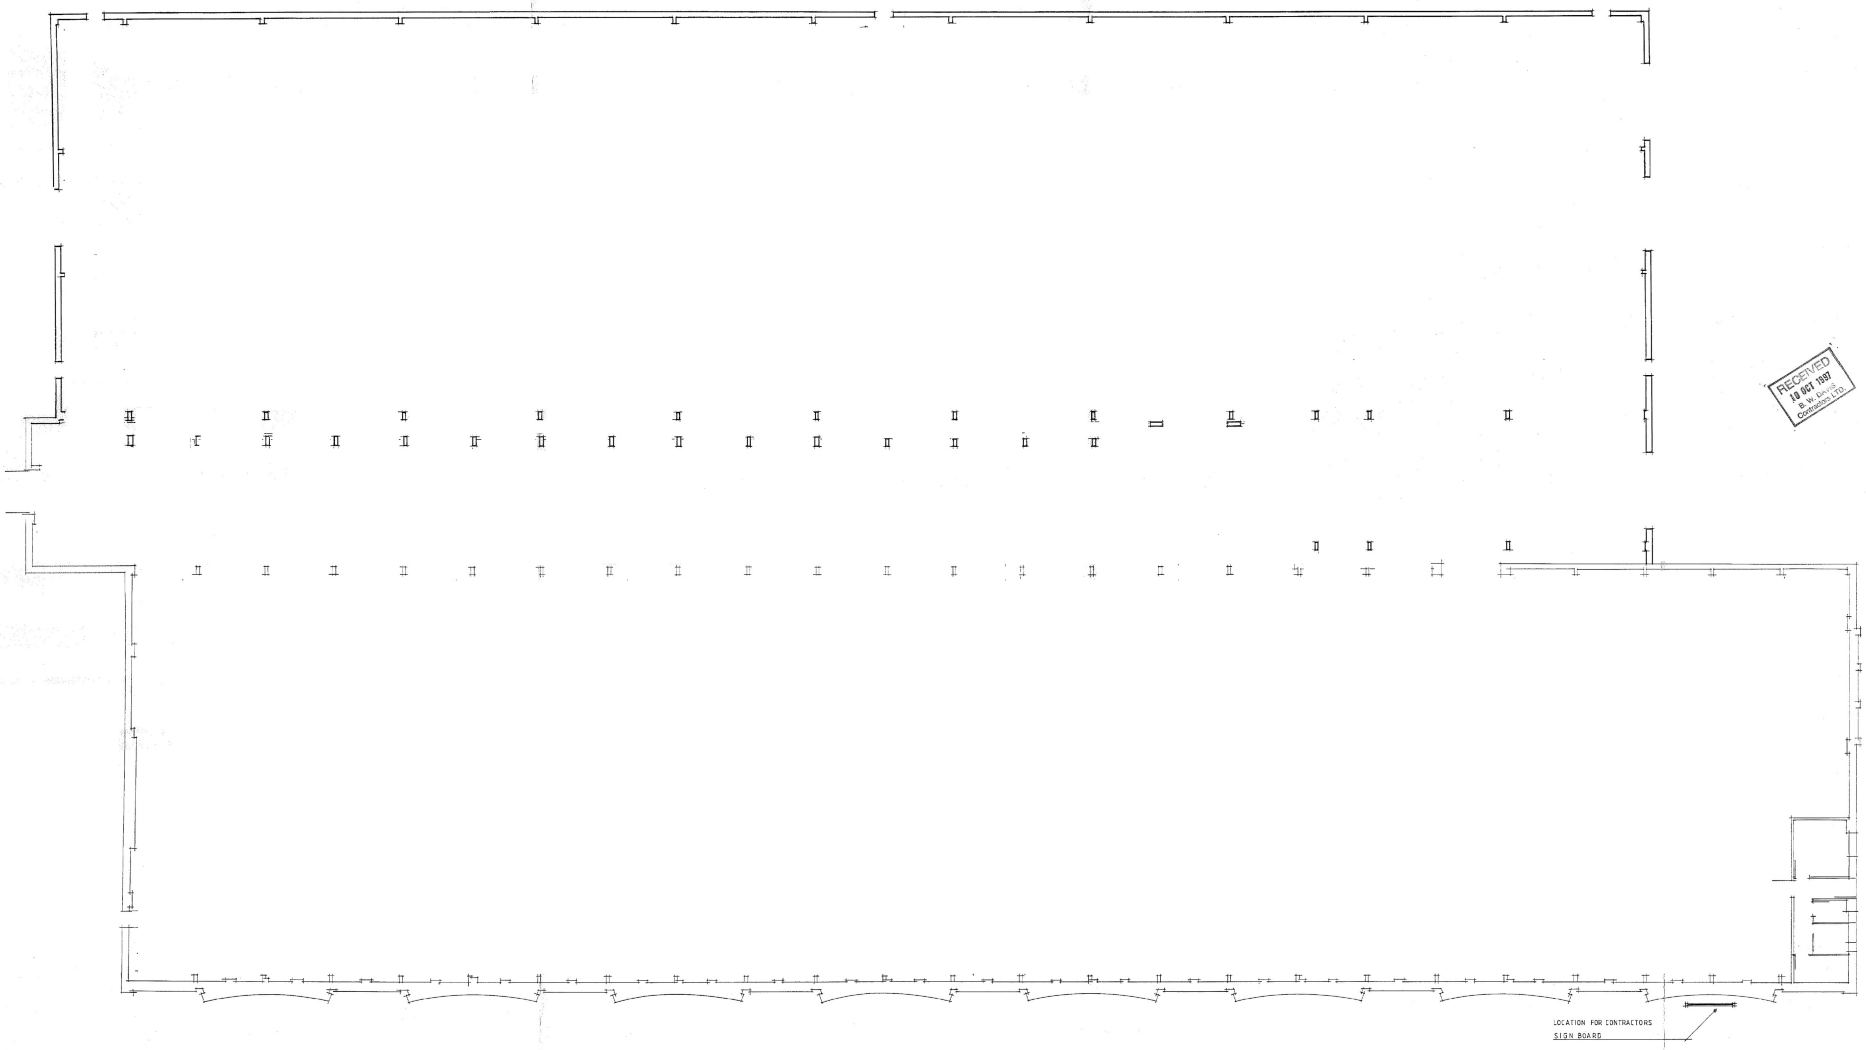

RECEIVED
10 OCT 1997
S. M. Dudson
Contractors LTD.

ISSUED FOR CONSTRUCTION

HULME UPRIGHT
AND PARTNERS
ARCHITECTS
& Town Planners

"HIGHPOINT"
Festival Park · Hanley · Stoke-on-Trent ST1 5SH
Telephone : 0782 208600 · Facsimile : 0782 206080

43 St. Edward Street · Leek · Staffordshire · ST13 5DL
Telephone : 0538 399669 · Facsimile : 0538 386393

1 Oxford Court · Bishopsgate · Manchester · M2 3WQ
Telephone : 061 237 1767 · Facsimile : 061 237 1757

CLIENT
DUDSON ARMORLITE LTD

CONTRACT
EXTENSION TO NILE ST WAREHOUSE
ALBERT POTTERIES
HOBSON ST BURSLEM

TITLE
LOCATION OF SIGN BOARD

SCALE	DRAWN
1 to 100	L M G
DATE	CHECKED
OCTOBER 1997	
DRWG No.	REV.
13139 AL (0) 11	

This drawing is copyright and should not be reproduced without the permission of the Architects.

The contractor is responsible for checking dimensions and any discrepancy to be verified with the Architects before proceeding. Figured dimensions only to be worked to - do not scale.

IF IN DOUBT ALWAYS ASK.

NOTES

REVISIONS

REV	DATE	DESCRIPTION	CHECK

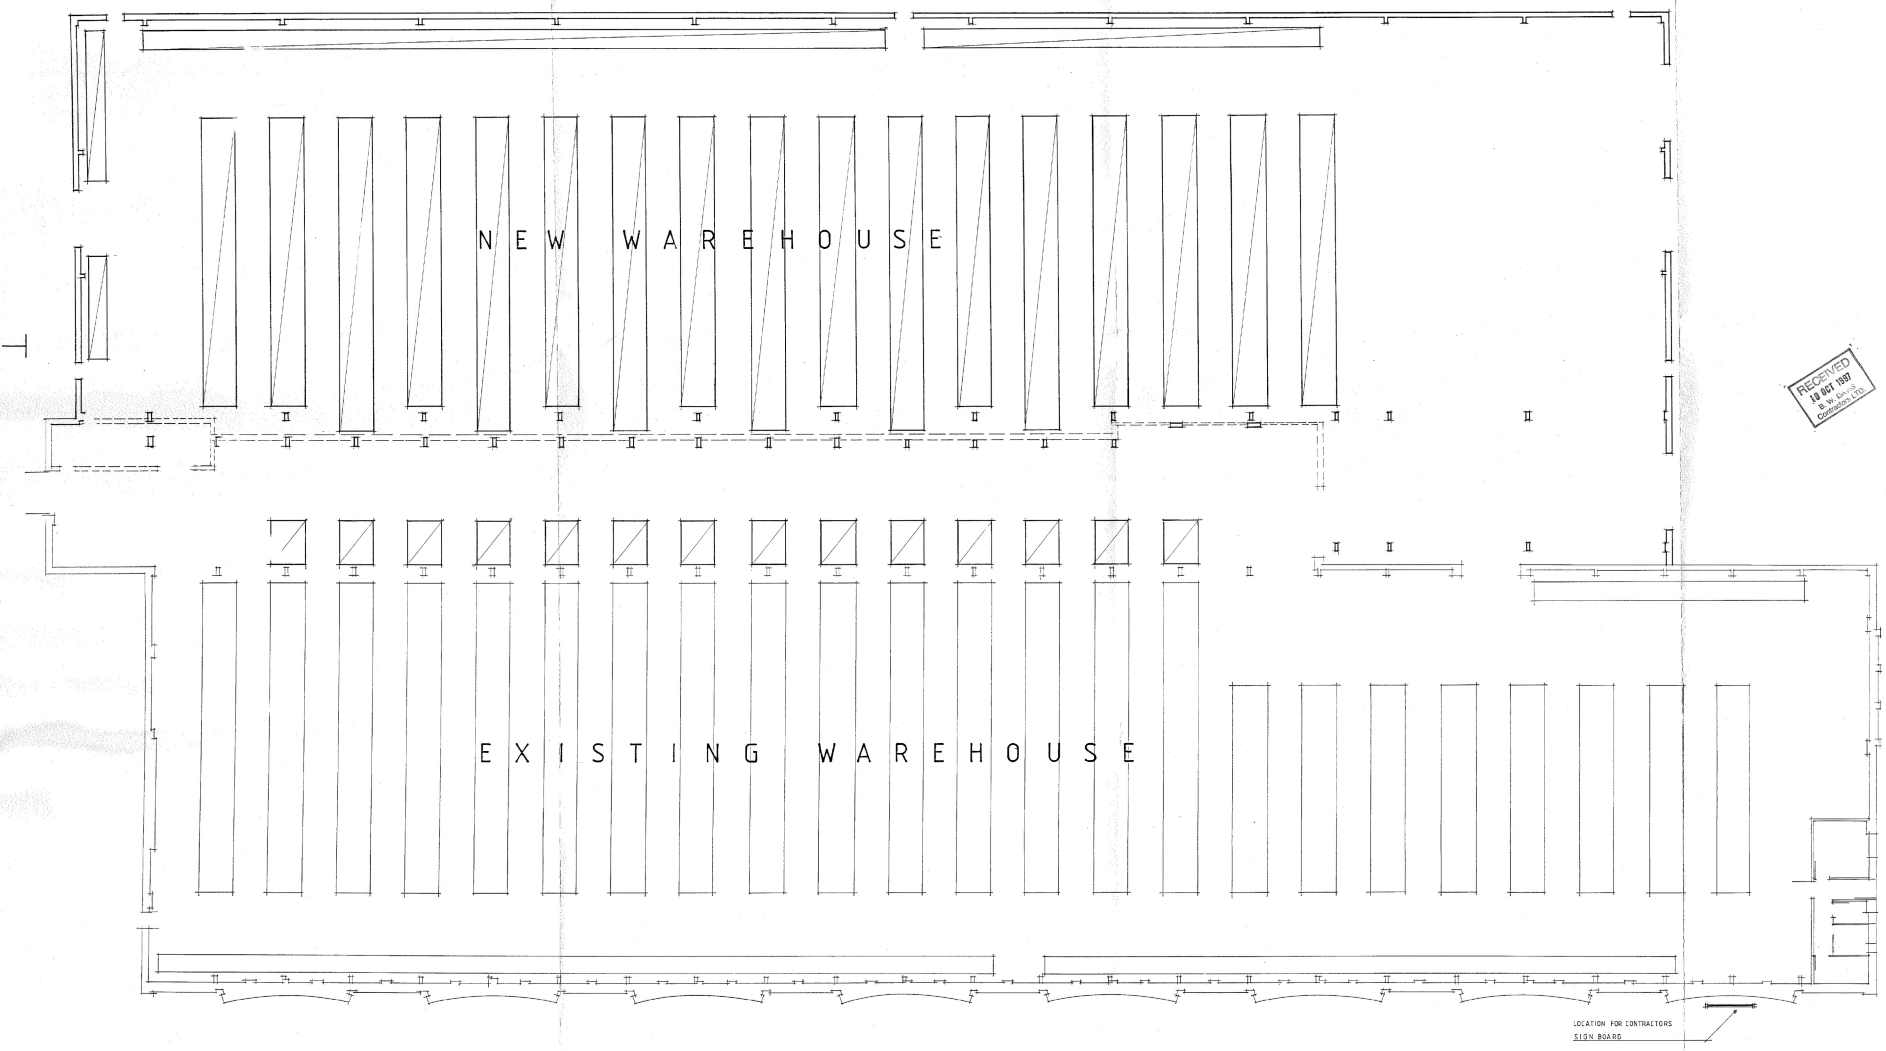

RECEIVED 10 OCT 1997 S. M. Co. Contractors LTD.

ISSUED FOR CONSTRUCTION

HULME UPRIGHT AND PARTNERS
ARCHITECTS & Town Planners
"HIGHPOINT"
Festival Park · Hanley · Stoke-on-Trent ST1 5SH
Telephone : 0782 208600 · Facsimile : 0782 206080
43 St. Edward Street · Leek · Staffordshire · ST13 5DL
Telephone : 0538 399669 · Facsimile : 0538 386393
1 Oxford Court · Bishopsgate · Manchester · M2 3WQ
Telephone : 061 237 1767 · Facsimile : 061 237 1757

CLIENT
DUDSON ARMORLITE LTD

CONTRACT
EXTENSION TO NILE ST WAREHOUSE
ALBERT POTTERIES
HOBSON ST BURSLEM

TITLE
LOCATION OF SIGN BOARD

SCALE	DRAWN
1 to 100	L M G
DATE	CHECKED
OCTOBER 1997	
DRWG No.	REV.
13139 AL (0) 11	