
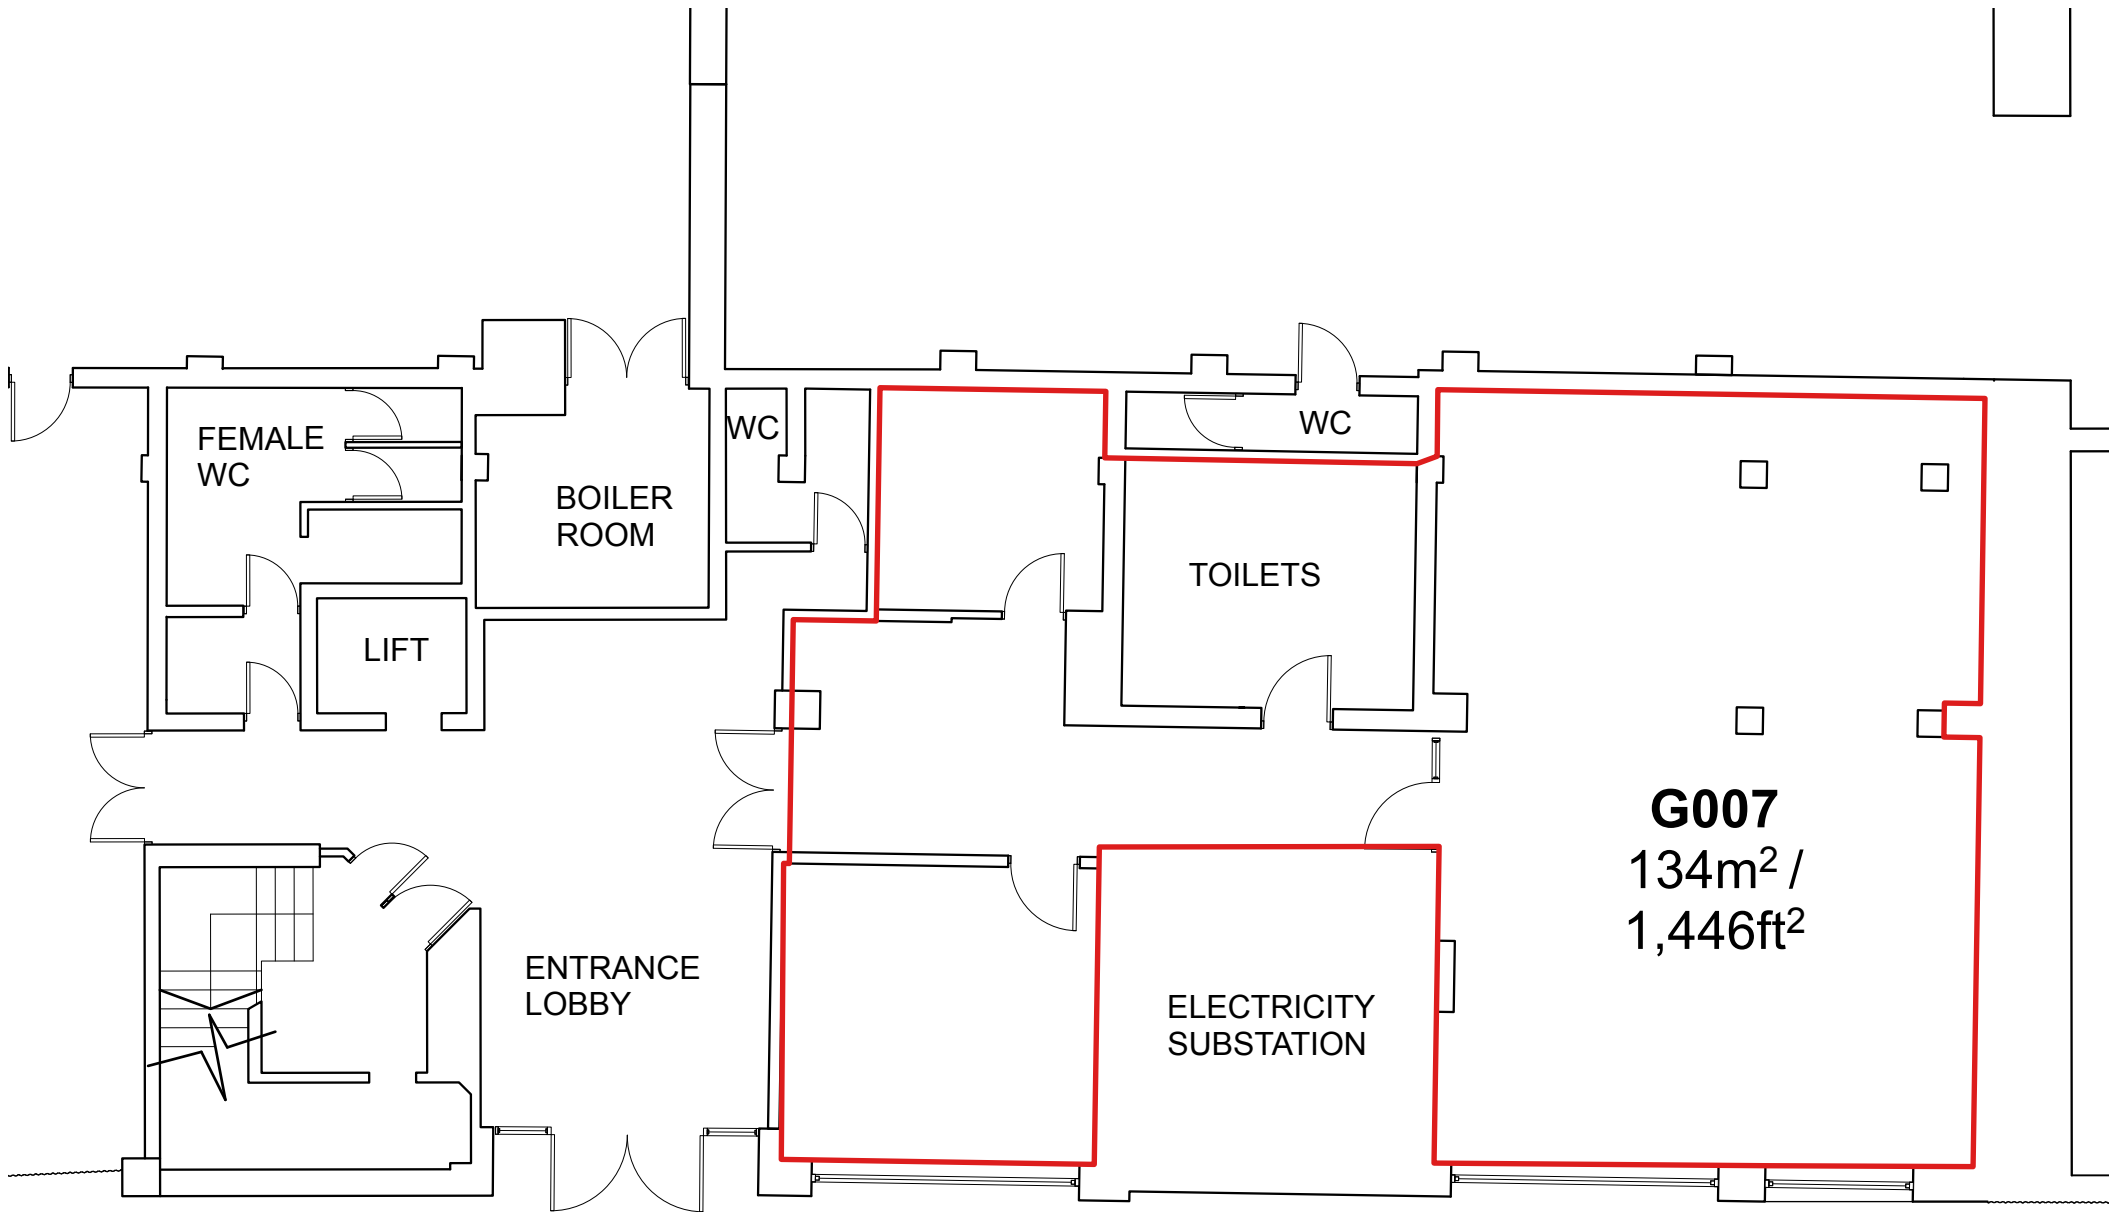


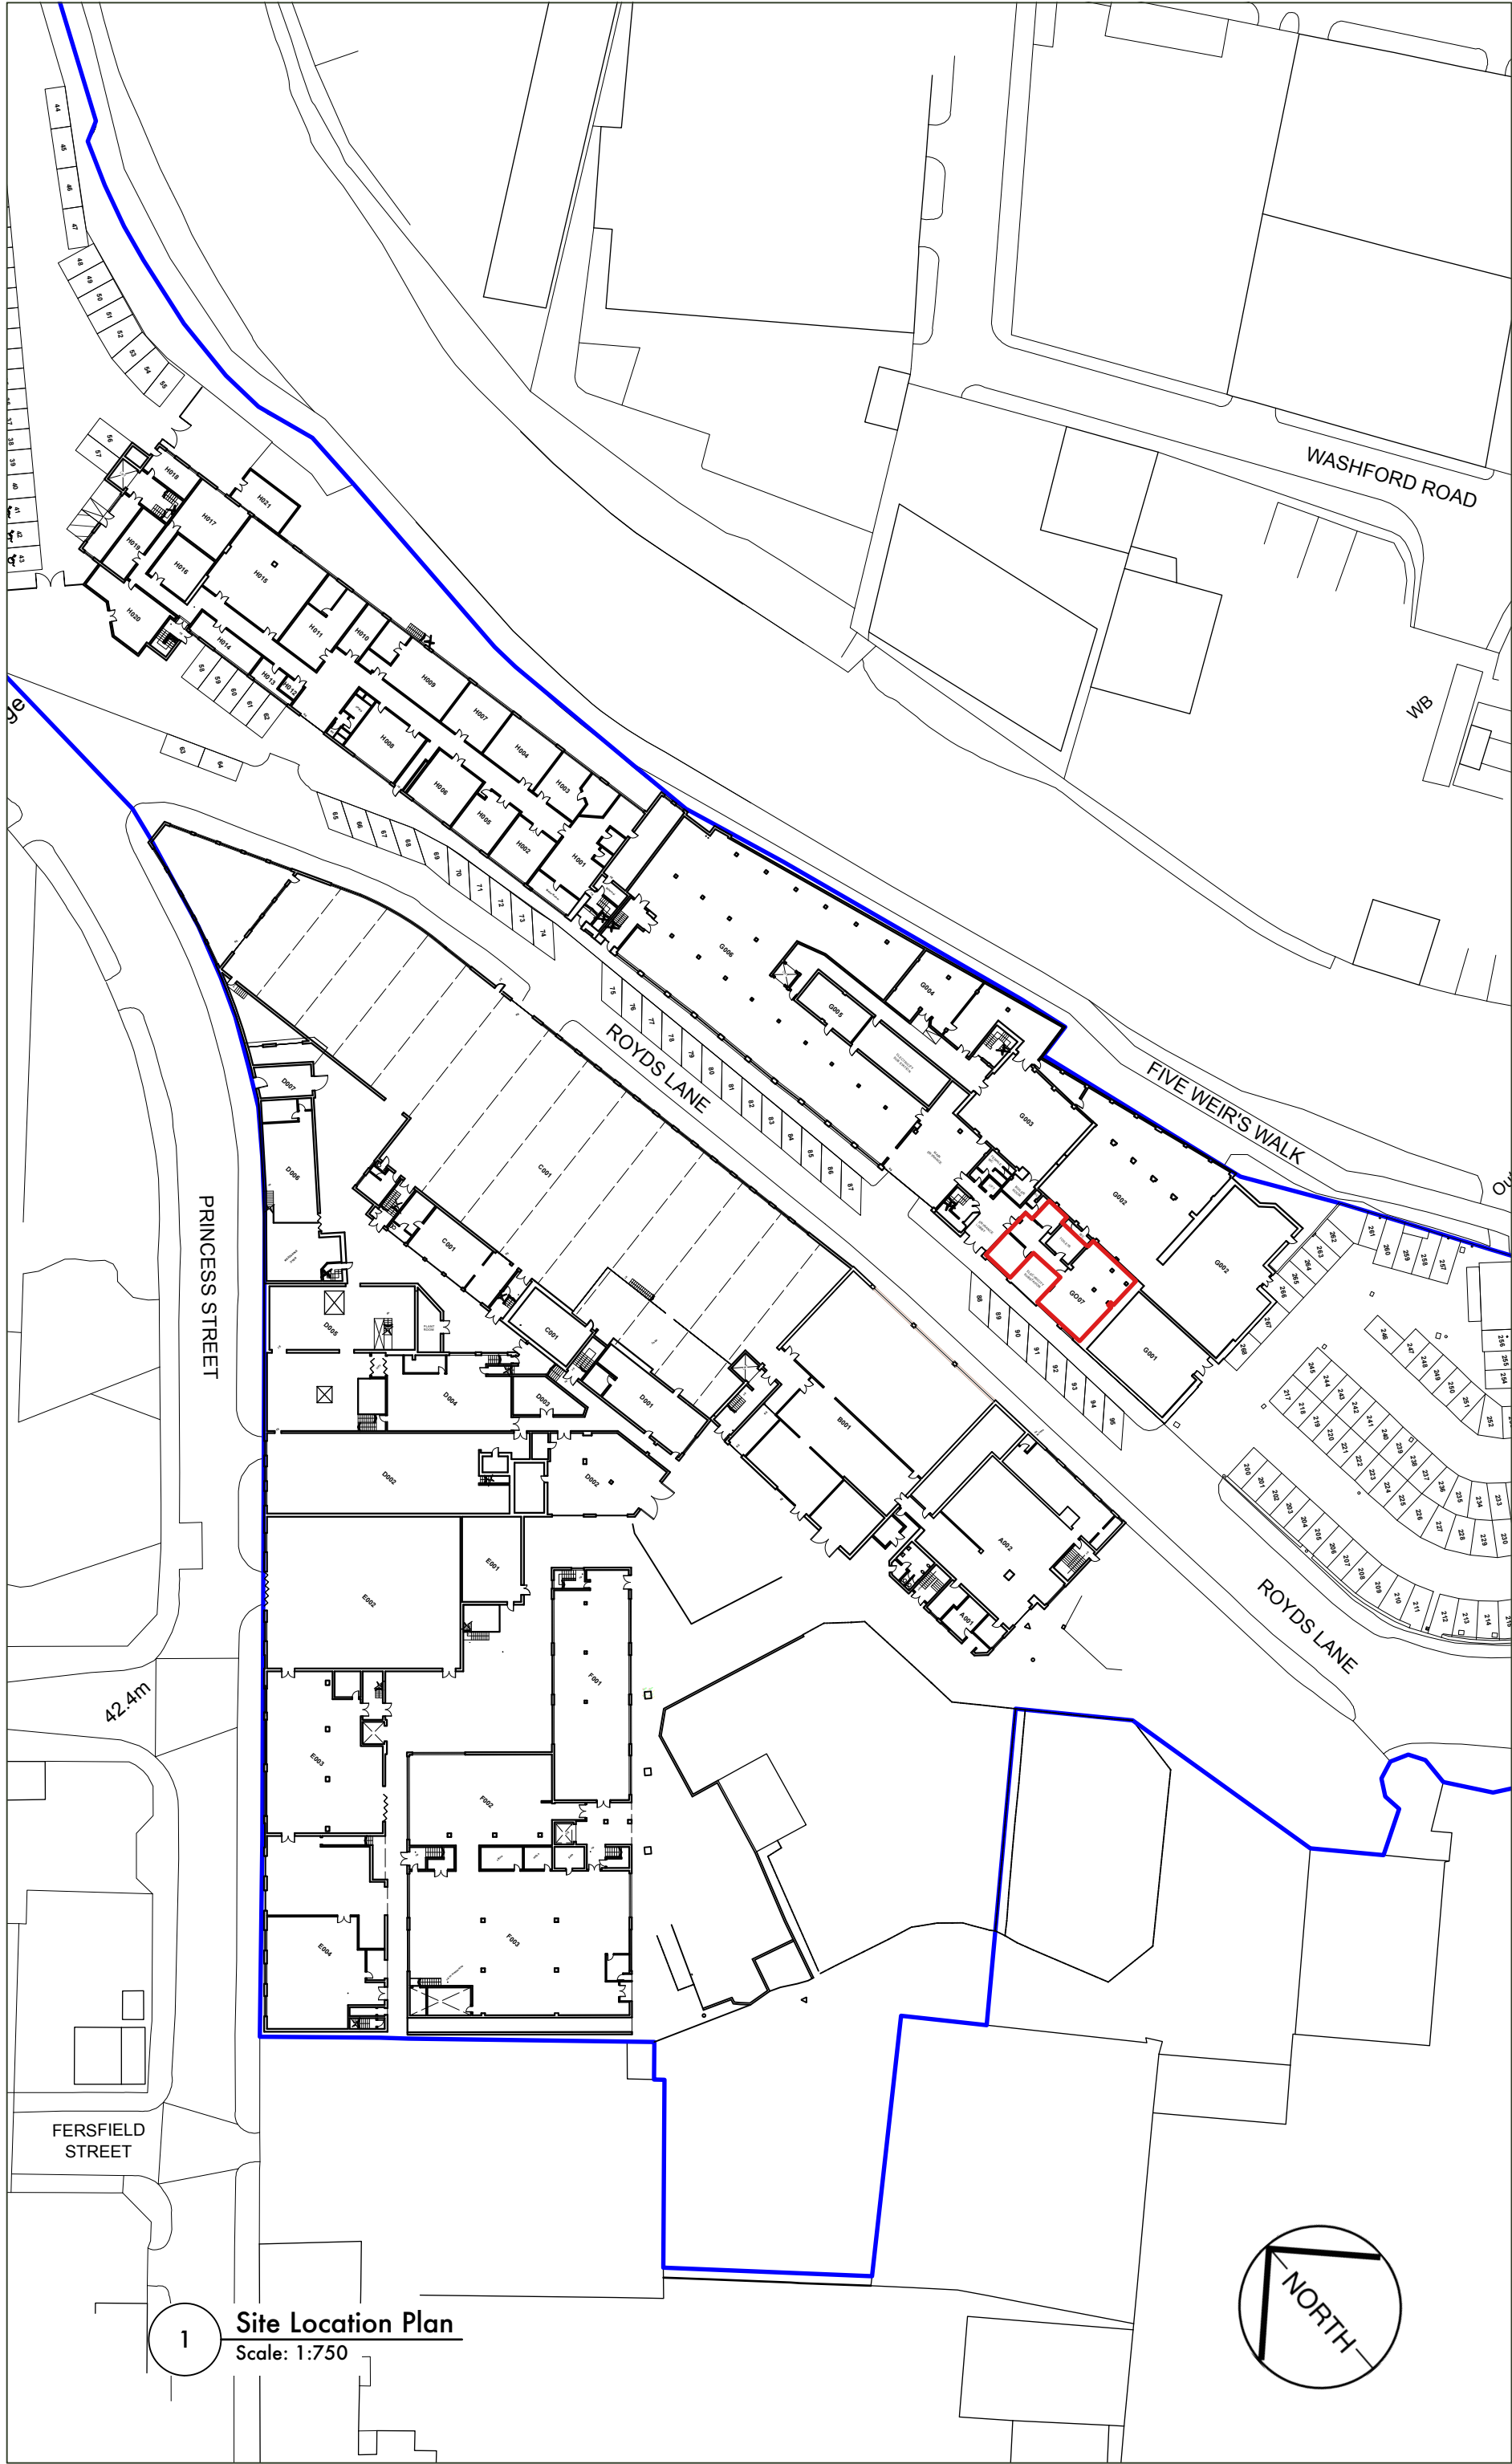

KEY

- SITE BOUNDARY
- UNIT DEMISE

ALLOCATED PARKING

- AREA 02: 257-261

Site	Royds Mill, Windsor Street
Tenant	Integral
Drawing No.	G007
Drawing Type	Lease Plan
Block	G
Unit	007
Date	21/08/2025
Scale	1:100/750 @ A2
ROYDS MILL BUSINESS PARK	
Royds Mill, Windsor Street, Sheffield, S4 7WB info@roydsmillbusinesspark.com	
M: 07388 847236	