1:50

1m 0 1m 2m 3m 4m 5m

N

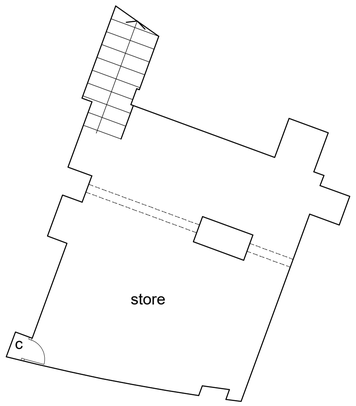

No. 27
Lower Ground

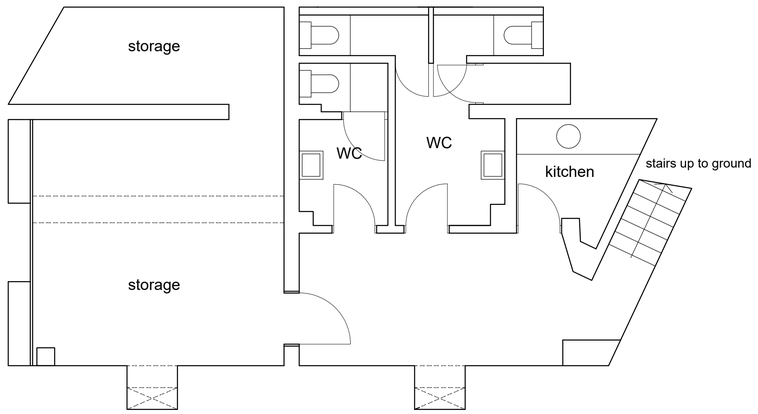

No. 29 - 31
Lower Ground

LOWER GROUND FLOOR PLANS - (PROPOSED)

Scale 1:50@A1

REVISIONS

NOTES
ALL DIMENSIONS MUST BE CHECKED ON SITE AND NOT SCALED FROM DRAWING. DRAWINGS TO BE READ IN CONJUNCTION WITH ALL RELEVANT ARCHITECTURAL AND STRUCTURAL DRAWINGS, SPECIFICATIONS AND CONTRACT DOCUMENTS. ERRORS AND OMISSIONS TO BE REPORTED TO THE ARCHITECT. THIS DRAWING IS COPYRIGHT.

PLANNING & LISTED BUILDING

EDGINGTON SPINK + HYNE
CHARTERED ARCHITECTS

MERIDIAN HOUSE, 2 RUSSELL STREET, WINDSOR, BERKSHIRE, SL4 1HQ
TEL: 01753 857092 FAX: 01753 857096
WEB: www.edgingtons.co.uk EMAIL: mail@edgingtons.co.uk

ICP NURSERIES LTD
1a ELM AVENUE, LONG EATON.
NOTTINGHAM. NG10 4LR

27-31 VICTORIA STREET. SL4 1HE
LOWER GND FLOOR PLANS - PROPOSED

SCALE (A1)	1:50@A1	CAD REF	\\Esh-nt01\cad\5739-ICP\CAD
DATE	June 2021	DRAWN	GH
JOB No.	5739	DWG No.	1104

GROUND FLOOR PLAN - (PROPOSED)

Scale 1:50@A1

REVISIONS

NOTES
ALL DIMENSIONS MUST BE CHECKED ON SITE AND NOT SCALED FROM DRAWING. DRAWINGS TO BE READ IN CONJUNCTION WITH ALL RELEVANT ARCHITECTURAL AND STRUCTURAL DRAWINGS, SPECIFICATIONS AND CONTRACT DOCUMENTS. ERRORS AND OMISSIONS TO BE REPORTED TO THE ARCHITECT. THIS DRAWING IS COPYRIGHT.

PLANNING & LISTED BUILDING

EDGINGTON SPINK + HYNE
CHARTERED ARCHITECTS
MERIDIAN HOUSE, 2 RUSSELL STREET, WINDSOR, BERKSHIRE, SL4 1HQ
TEL: 01753 857092 FAX: 01753 857096
WEB: www.edgingtons.co.uk EMAIL: mail@edgingtons.co.uk

ICP NURSERIES LTD
1a ELM AVENUE, LONG EATON.
NOTTINGHAM. NG10 4LR

27-31 VICTORIA STREET. SL4 1HE
GROUND FLOOR PLAN - PROPOSED

SCALE (A1)	1:50@A1	CAD REF	\\Esh-nt01\cad\5739-ICP\CAD
DATE	June 2021	DRAWN	GH
JOB No.	5739	DWG No.	1105 .

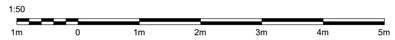

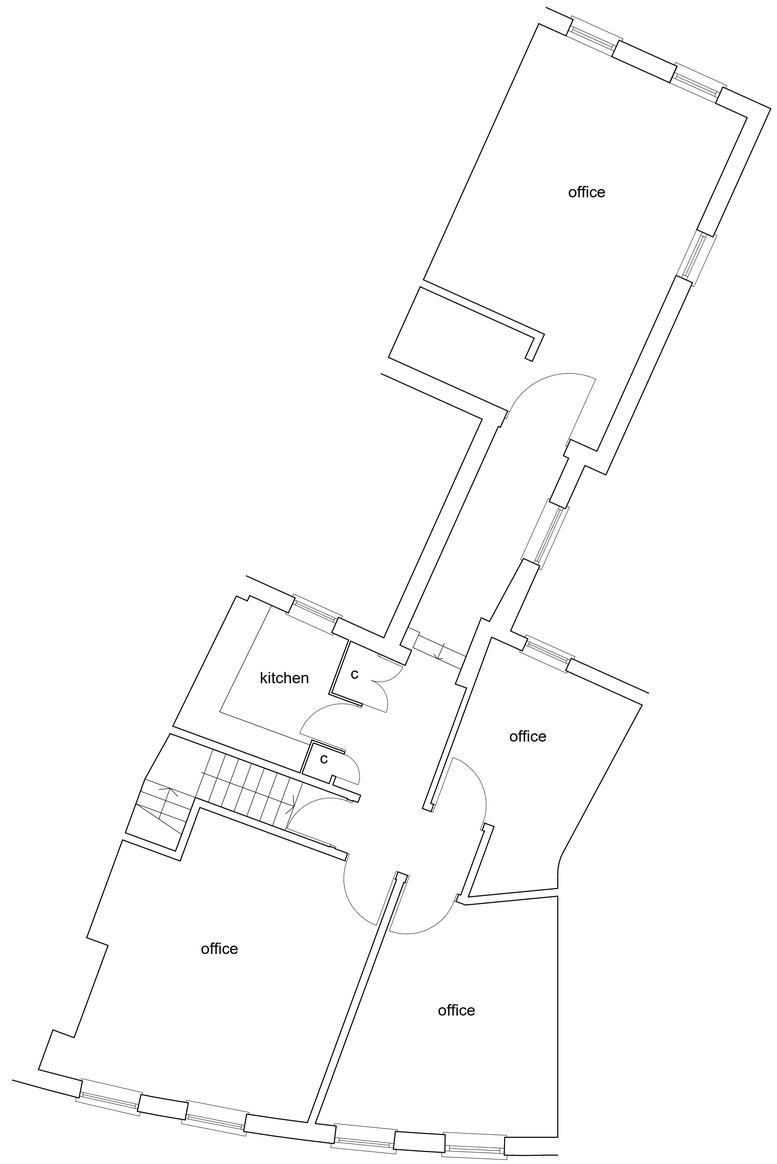

N

No. 27
First Floor

FIRST FLOOR PLAN - (PROPOSED)

Scale 1:50@A1

REVISIONS

NOTES
ALL DIMENSIONS MUST BE CHECKED ON SITE AND NOT SCALED FROM DRAWING. DRAWINGS TO BE READ IN CONJUNCTION WITH ALL RELEVANT ARCHITECTURAL AND STRUCTURAL DRAWINGS, SPECIFICATIONS AND CONTRACT DOCUMENTS. ERRORS AND OMISSIONS TO BE REPORTED TO THE ARCHITECT. THIS DRAWING IS COPYRIGHT.

PLANNING & LISTED BUILDING

EDGINGTON SPINK + HYNE
CHARTERED ARCHITECTS
MERIDIAN HOUSE, 2 RUSSELL STREET, WINDSOR, BERKSHIRE, SL4 1HQ
TEL: 01753 857092 FAX: 01753 857096
WEB: www.edgingtons.co.uk EMAIL: mail@edgingtons.co.uk

ICP NURSERIES LTD
1a ELM AVENUE, LONG EATON.
NOTTINGHAM. NG10 4LR

27-31 VICTORIA STREET. SL4 1HE
FIRST FLOOR PLAN - PROPOSED

SCALE (A1)	1:50@A1	CAD REF	\\Esh-nt01\cad\5739-ICP\CAD
DATE	June 2021	DRAWN	GH
JOB No.	5739	DWG No.	1106 .