PROPOSED EXTENSIONS TO REAR OF 135 WEST STREET FAREHAM TO FORM TWO 2 BEDROOM FLATS

0 5m

PROPOSED FIRST FLOOR PLAN SHOWING STRUCTURE ABOVE

SCALE 1:50 @ A1 JAN 2016

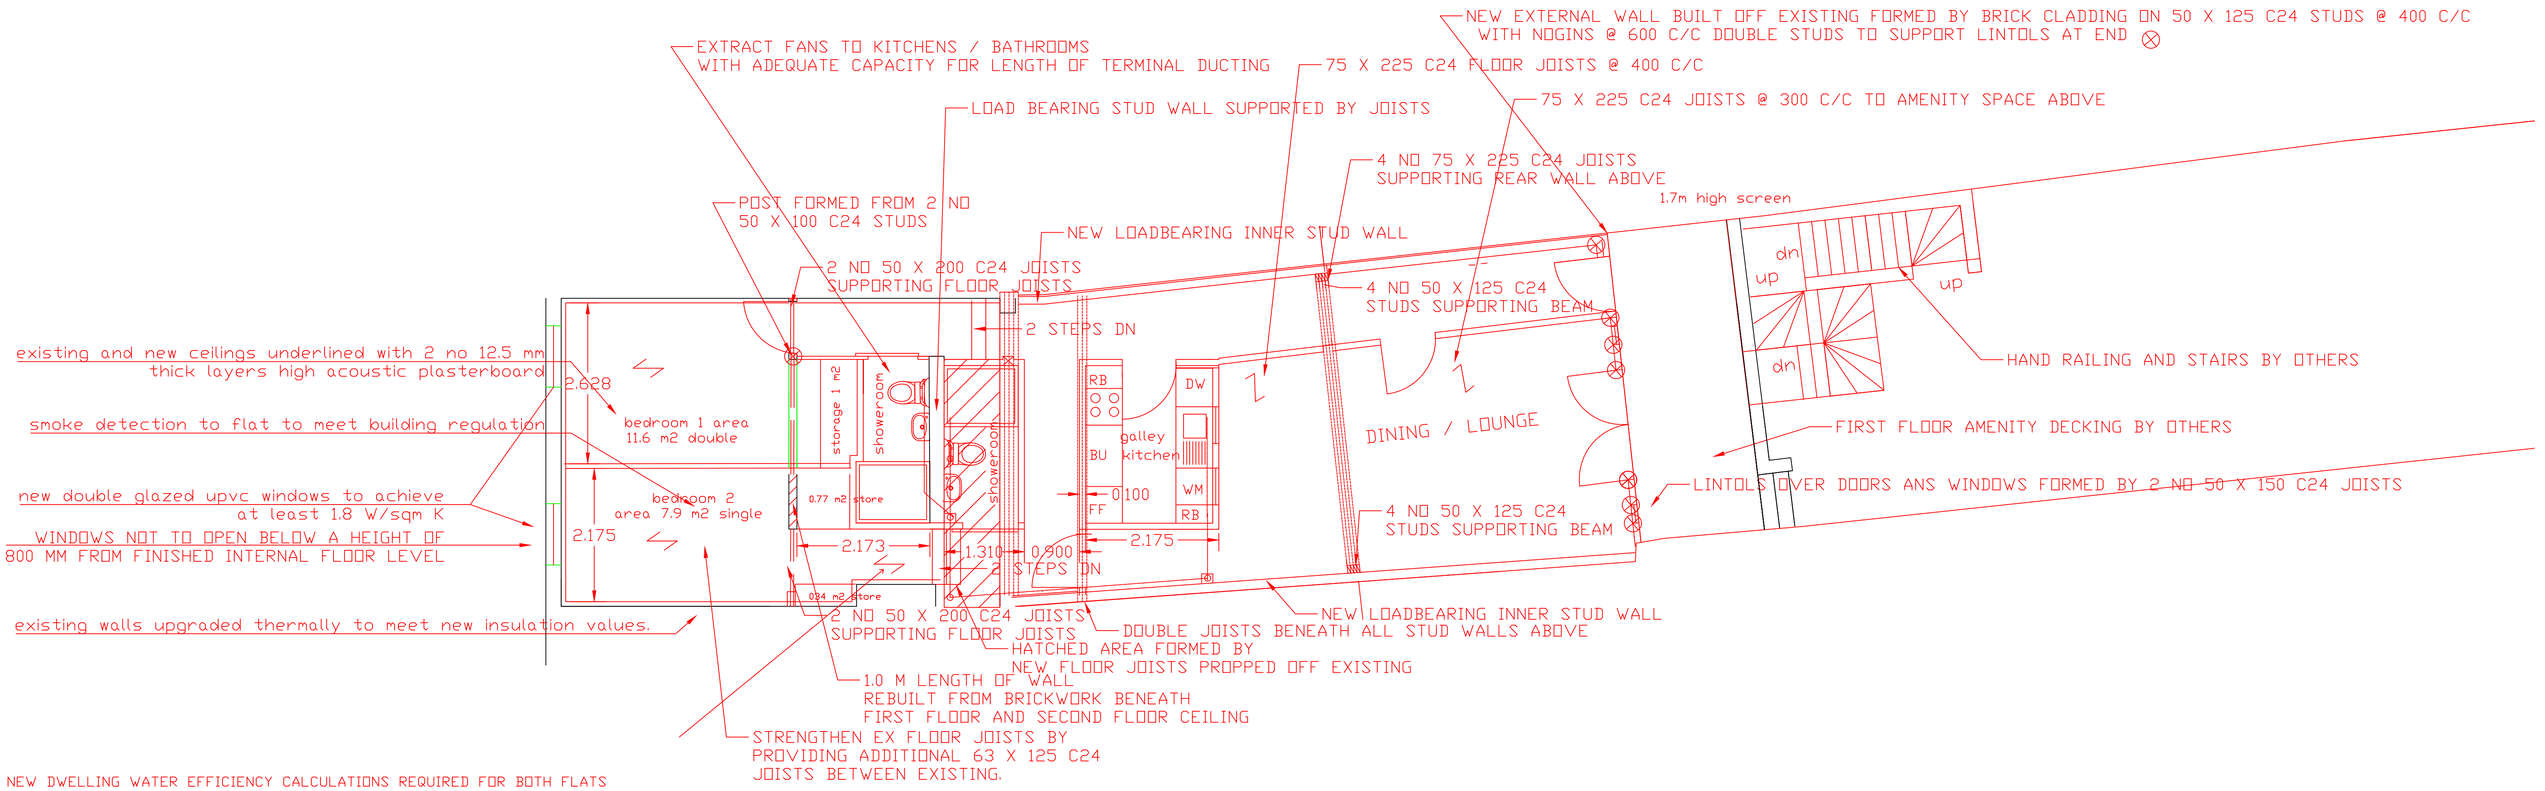

NEW DWELLING WATER EFFICIENCY CALCULATIONS REQUIRED FOR BOTH FLATS

ALL DRAINAGE TO BE FIRE STOPPED AND ACOUSTCALLY INSULATED TO MEET CURRENT BUILDING REGULATIONS.

rev b recommendations from planning officer comments
rev A small bedroom width increased to meet national described space standard