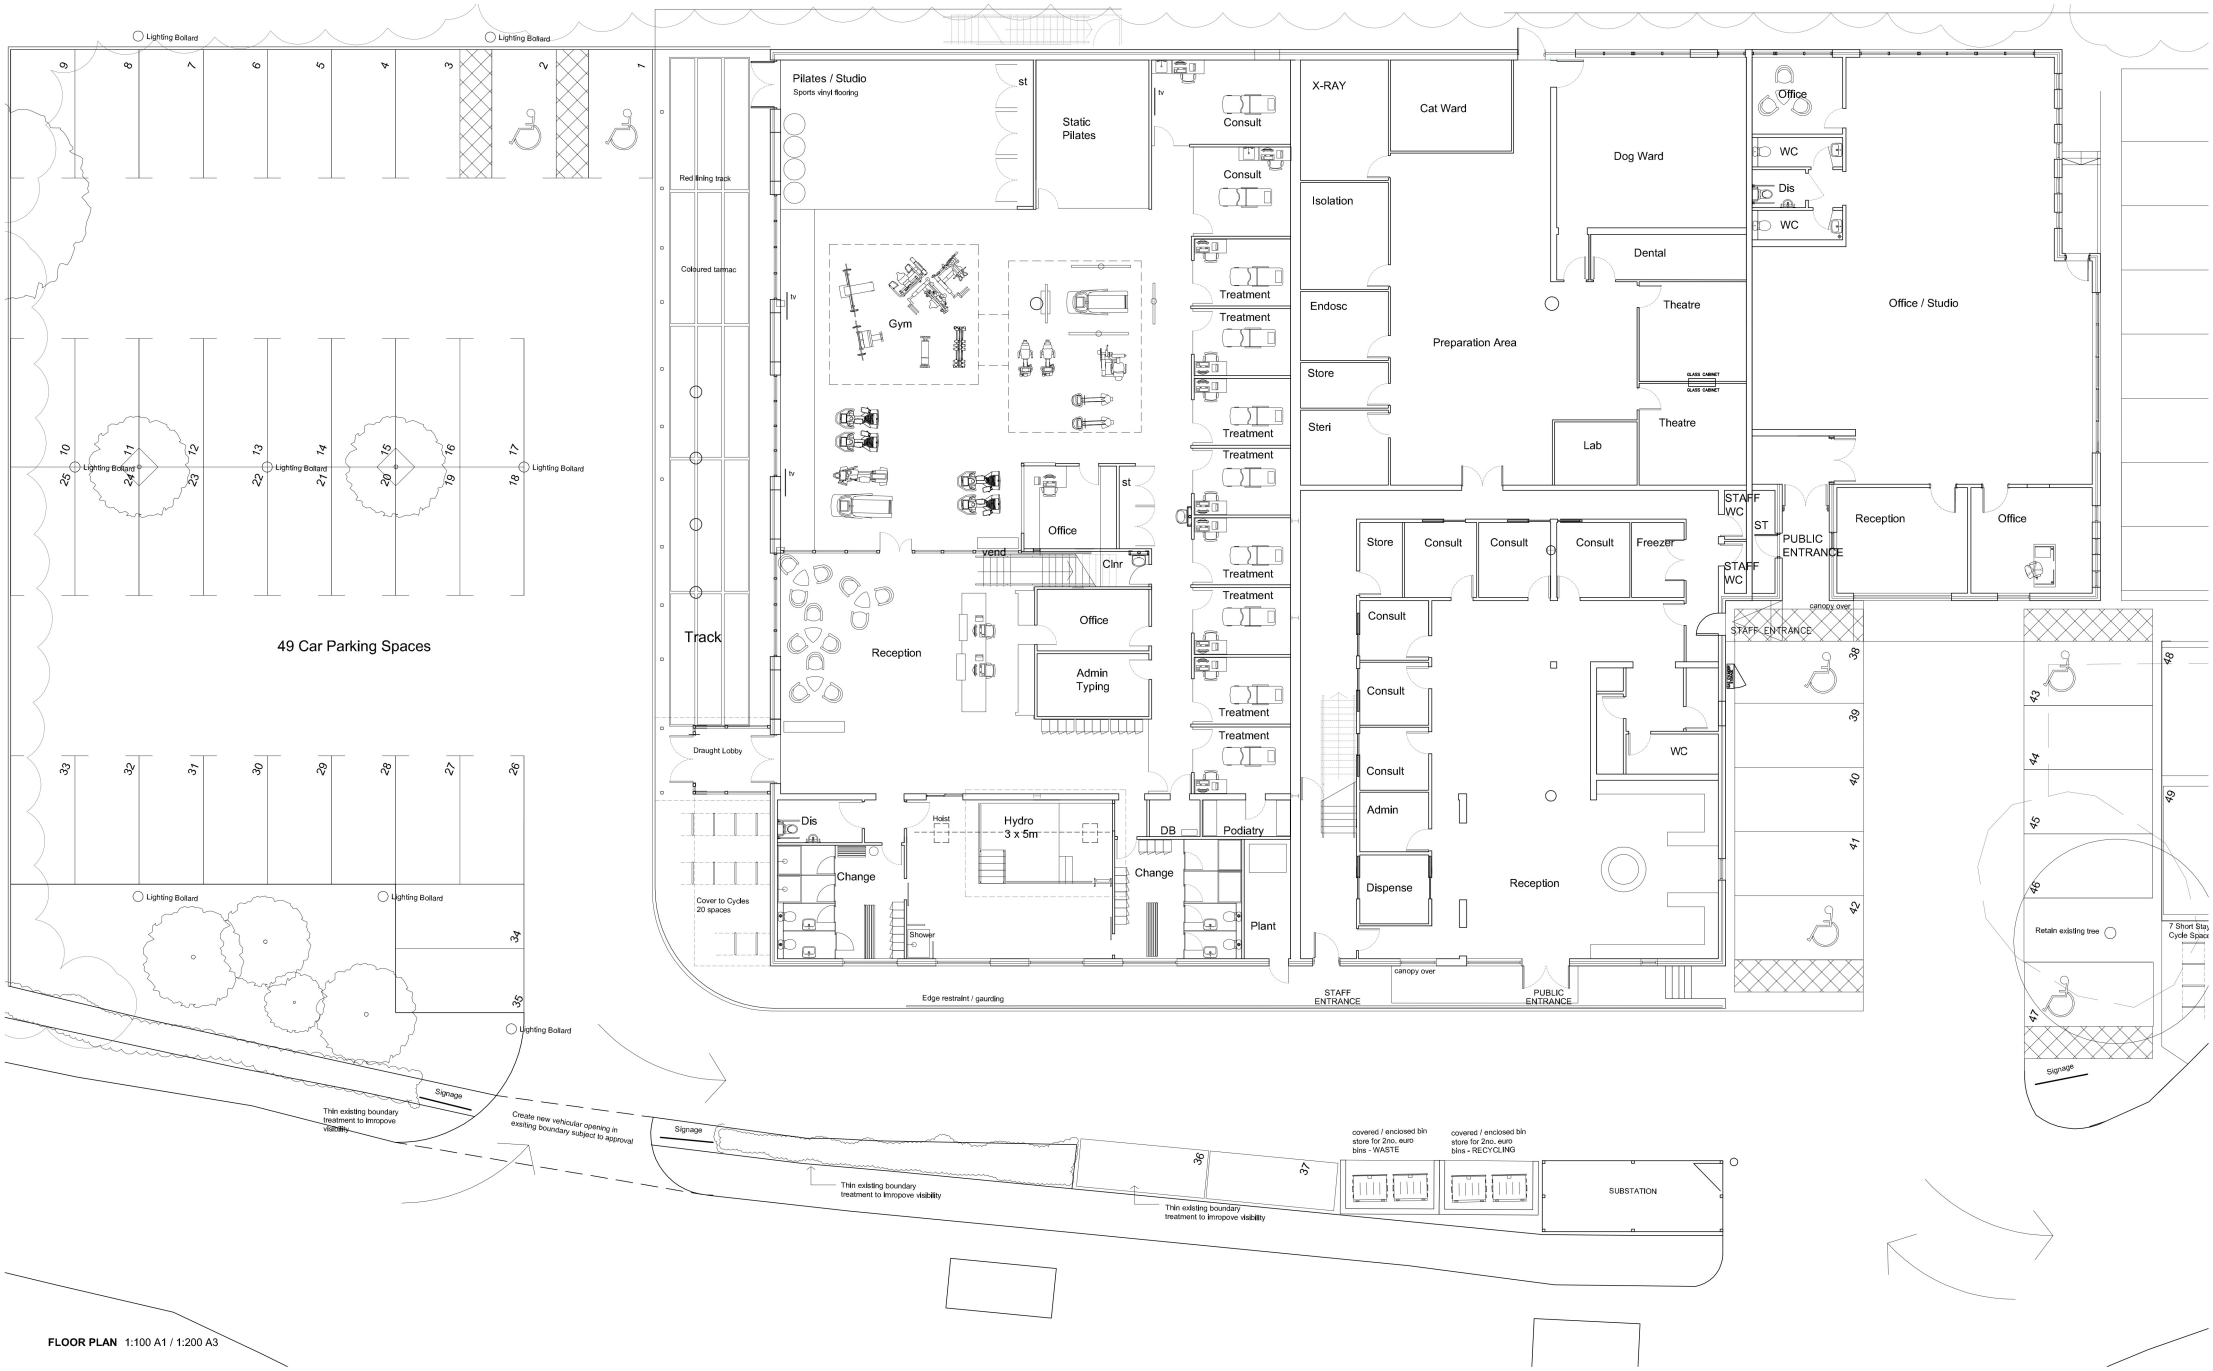

FLOOR PLAN 1:100 A1 / 1:200 A3

notes:

revisions:

revisions:

N

100mm @A1

NOTE: The contractor is responsible for checking all site dimensions and levels. These should be checked prior to the ordering of any components and before the commencement of the works. All discrepancies should be brought to the attention of the Contract Administrator

C and G

Brookside Business Park

Southampton

drawing information

title: **GA Ground Floor Proposed**

status: Information

date: November 12

scale: 1:100 @ A1 . 1:200 @ A3

drawn: NC

chk'd: SL

pwparchitects

PWP Architects Ltd 61 South Street, Havant, Hampshire PO9 1BZ
t: 02392 482484 f: 02392 481152

e: design@pwp-architects.com
w: www.pwp-architects.com

job: 4986 dwg: 1200 rev: C