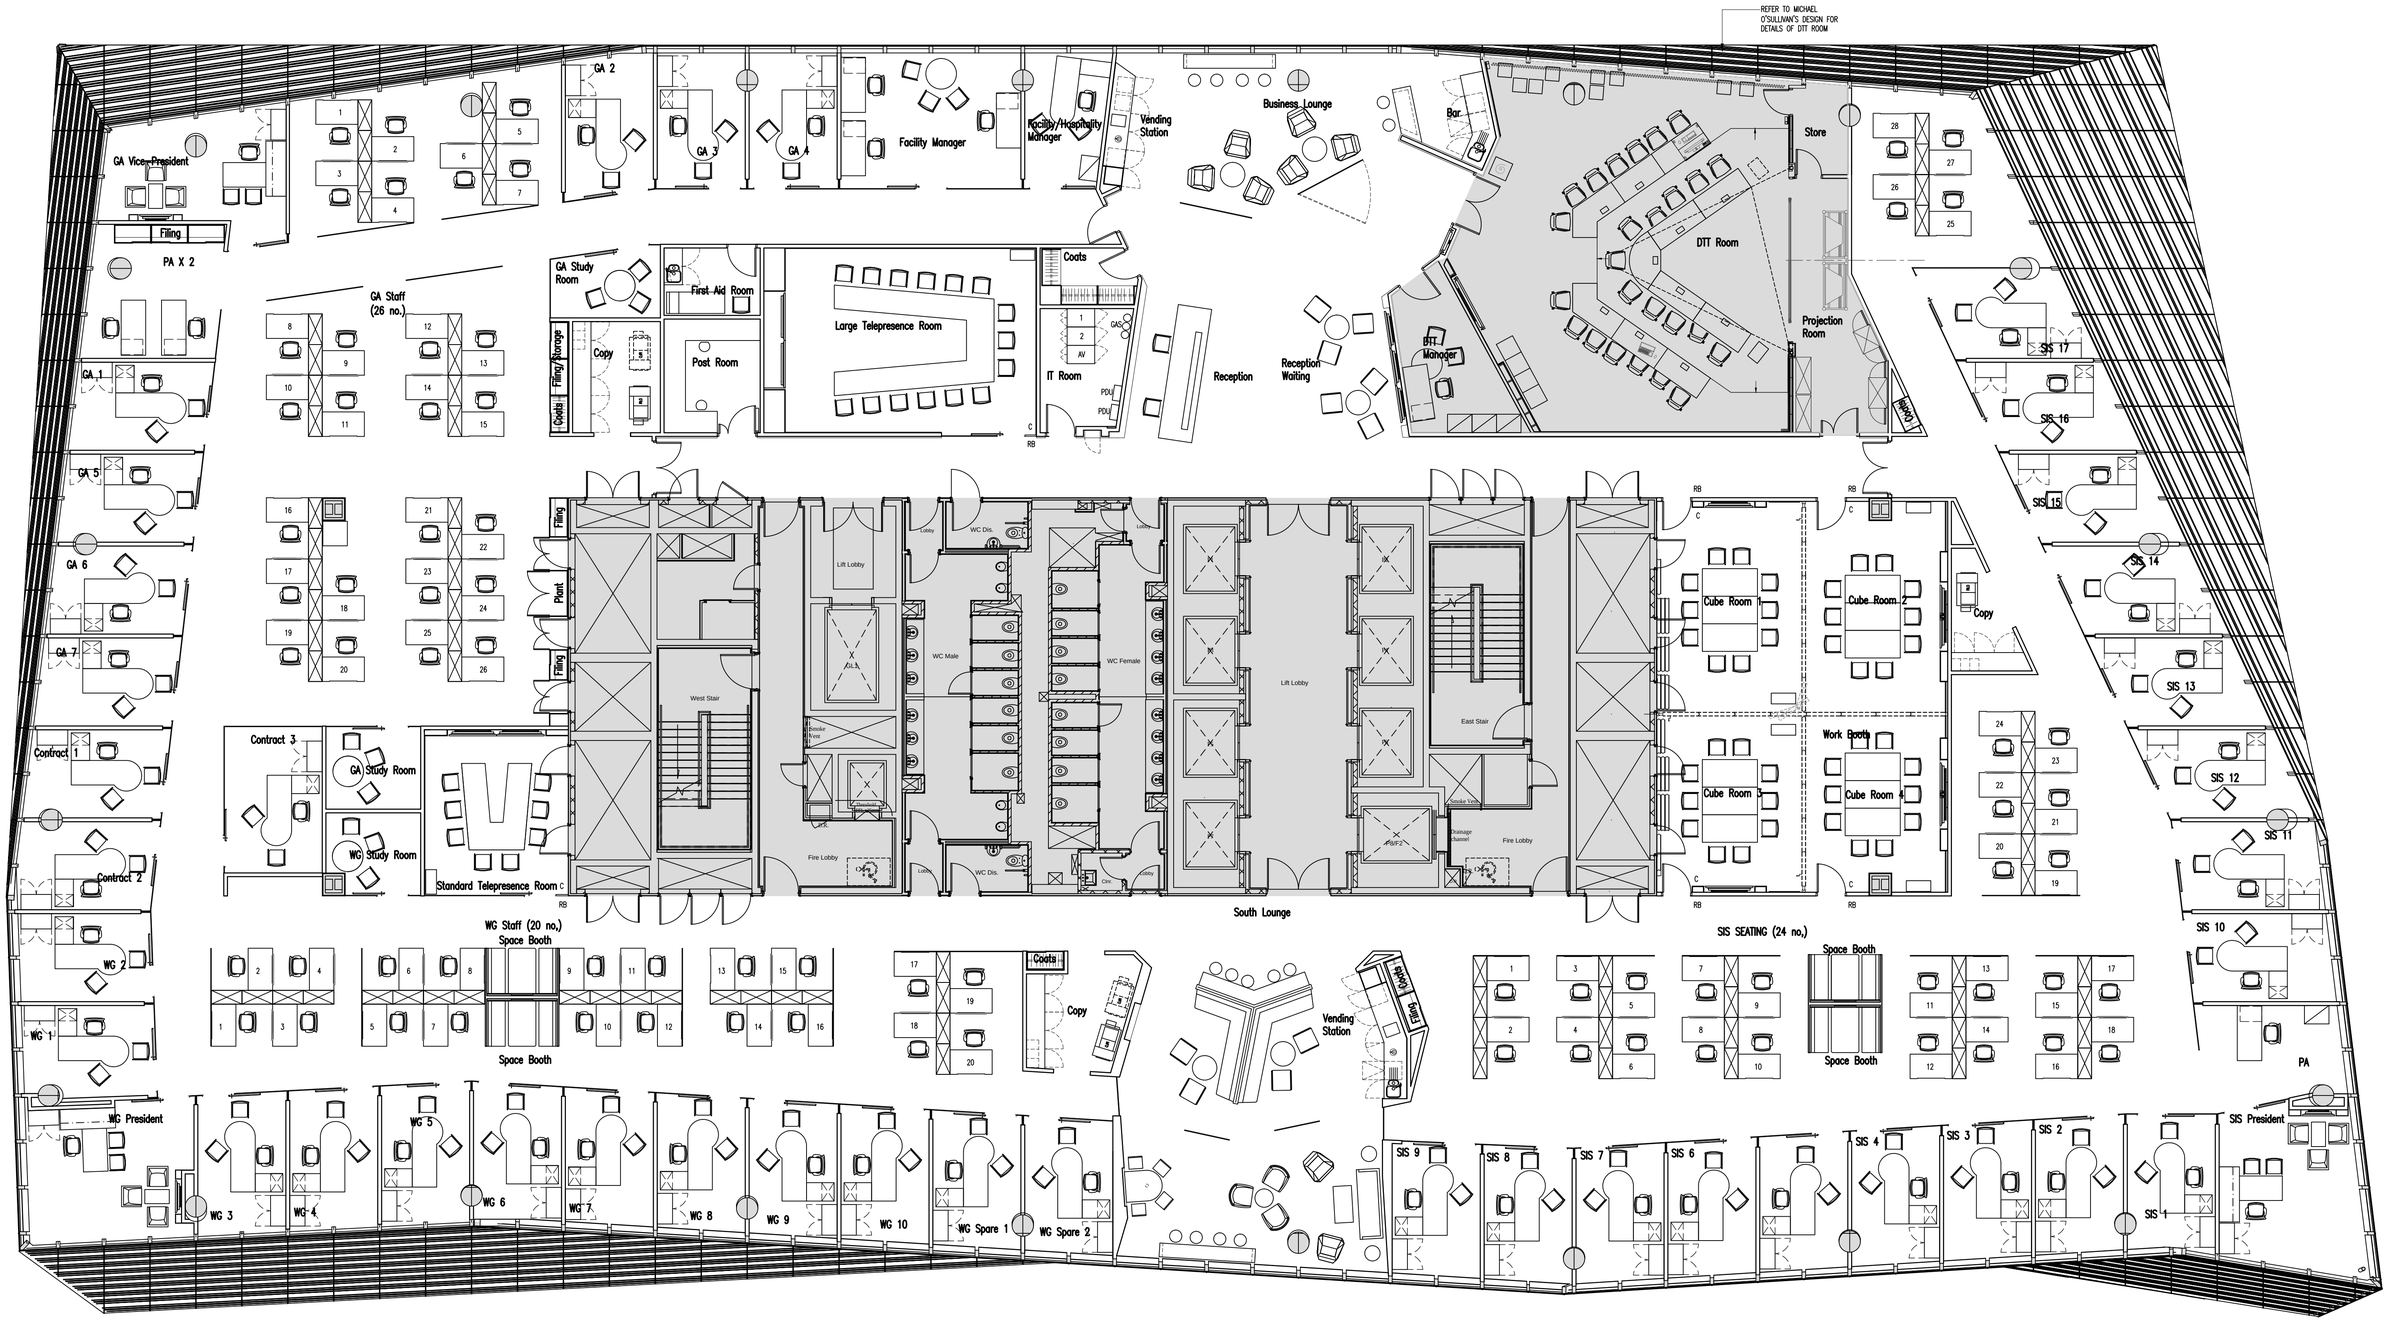

Notes

1. Do not scale from this drawing.
2. Site verify all dimensions and levels prior to construction.
3. Report all discrepancies to the Drawing Originator immediatley.
4. This drawing to be read in conjunction with all relevant documents and drawings.
5. All General Arrangement plans taken at a cut plane of 1200mm.

Revisions

Rev	Date	Description	Rev/Chk
A	11-11-13	Issue for Tender	A/BB
-	-	-	-
-	-	-	-
-	-	-	-
-	-	-	-
-	-	-	-
-	-	-	-
-	-	-	-
-	-	-	-
-	-	-	-
-	-	-	-
-	-	-	-
-	-	-	-

Drawing Originator

SWANKE HAYDEN CONNELL ARCHITECTS

Swanke Hayden Connell International Limited
25 Christopher Street London EC2A 2BS
Tel: 020 7454 8200 Fax: 020 7454 8400

Project Name

Address

62 BUCKINGHAM GATE

Contractor

-

Drawing Status

TENDER

N

Drawn By	Drawn Date	Checked By	Checked Date
LM	07/10/2013	BB	11-11-13

Scale

1 : 100 @A1 (approx. 1:200@A3)

Title

FURNITURE PLAN - 9TH FLOOR

Originator	Drawing Category	Level	Drawing Number	Revision
SHC	005	10	A0500	A