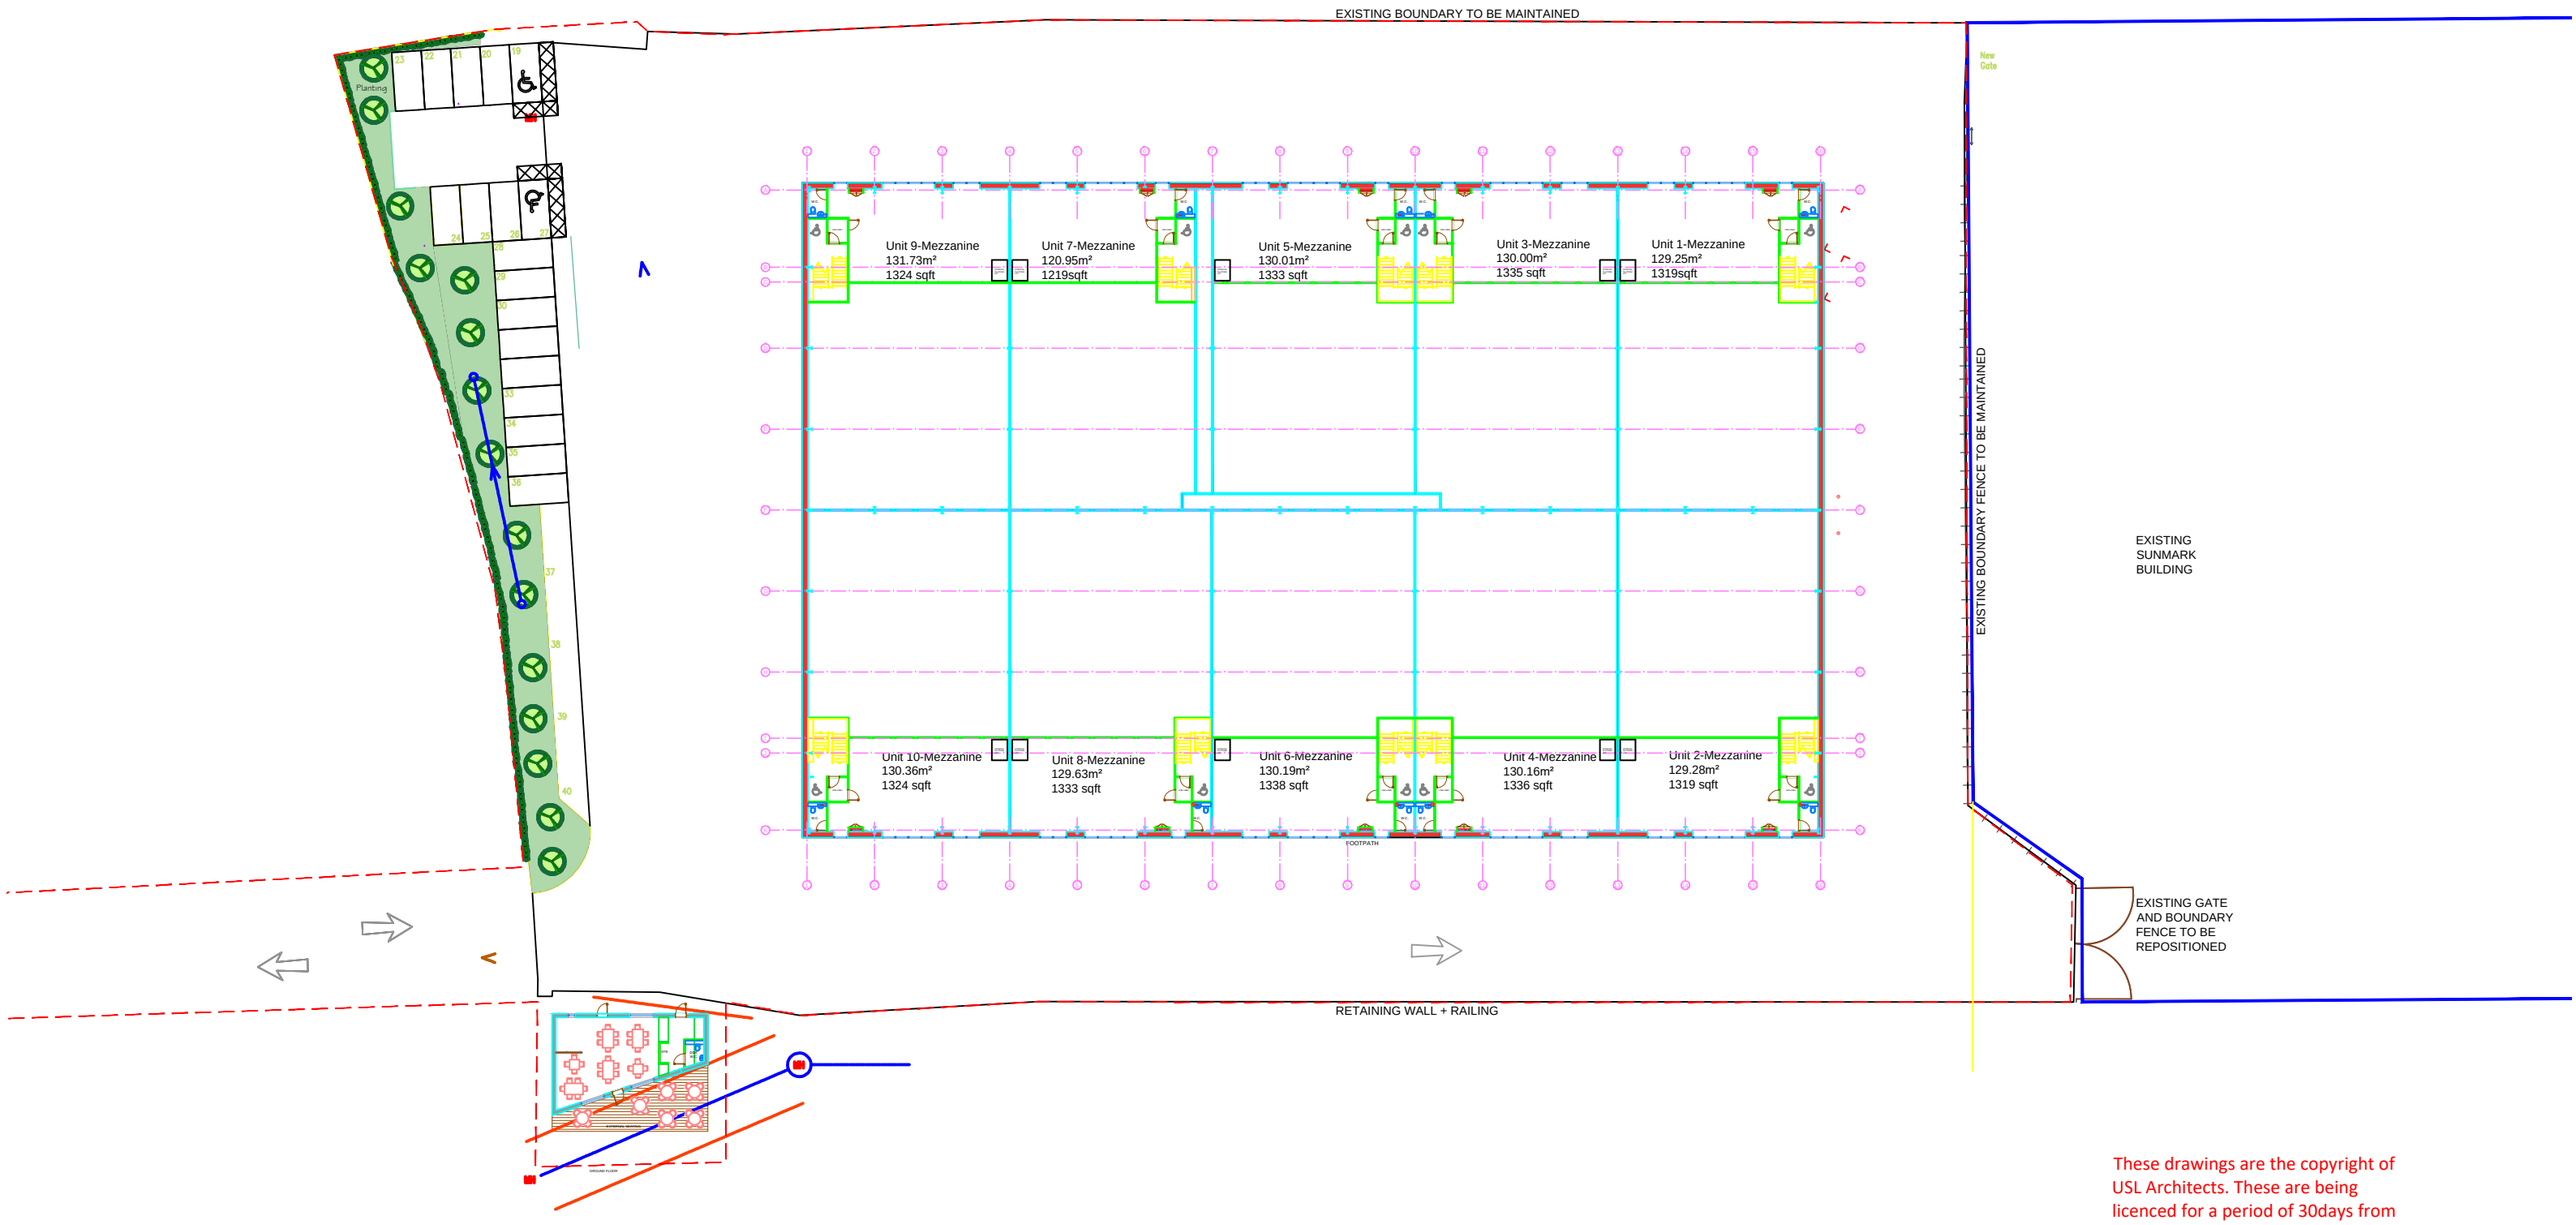

These drawings are the copyright of USL Architects. These are being licenced for a period of 30days from date of issue by email.

These drawings are for feasibility use only. Any other use such as formal design proposals, tendering, construction drawings or for any statutory purposes such as planning applications or building regulation