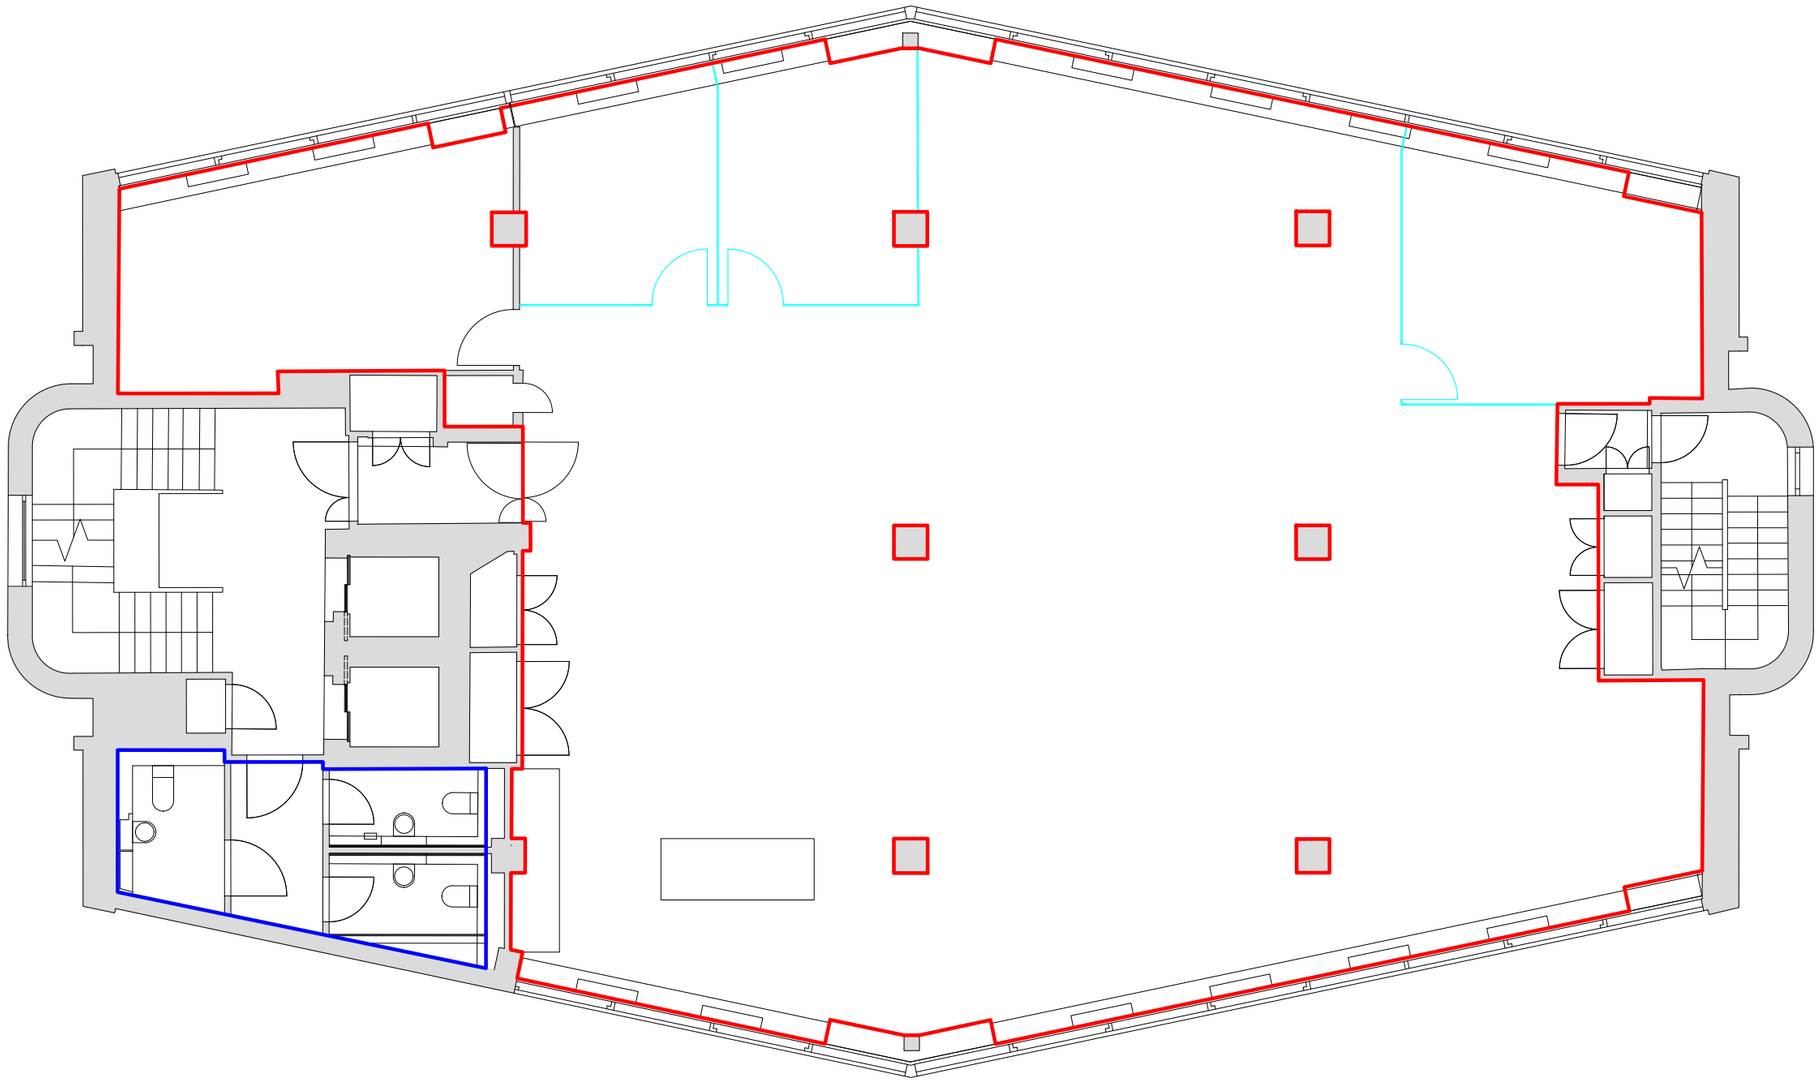

Notes

- Do not scale from this drawing.
- Check all critical dimensions on site.
- Read in conjunction with the Specification.
- Report any discrepancies to CA.
- If in any doubt then ask.

N

Scale

1:100 1:200 — 0m 1 5 / 0m 2 10

1:1250 1:2500 — 0m 10 50 / 0m 20 100

Rev	Date	Description
A	21/10/25	Partitions revised
B	03/11/25	Partitions revised

akroteria

Client

F55 G Chateau S.a.r.l

Project

60 Charlotte Street,
London, W1T 2NU

Drawing Title

Fifth Floor Lease Plan

Status

Review

Scale	Date	Drawn	Rev	
1:100	16/10/25		B	A3
Drawing Number		Checked		
2562/001			RICS	