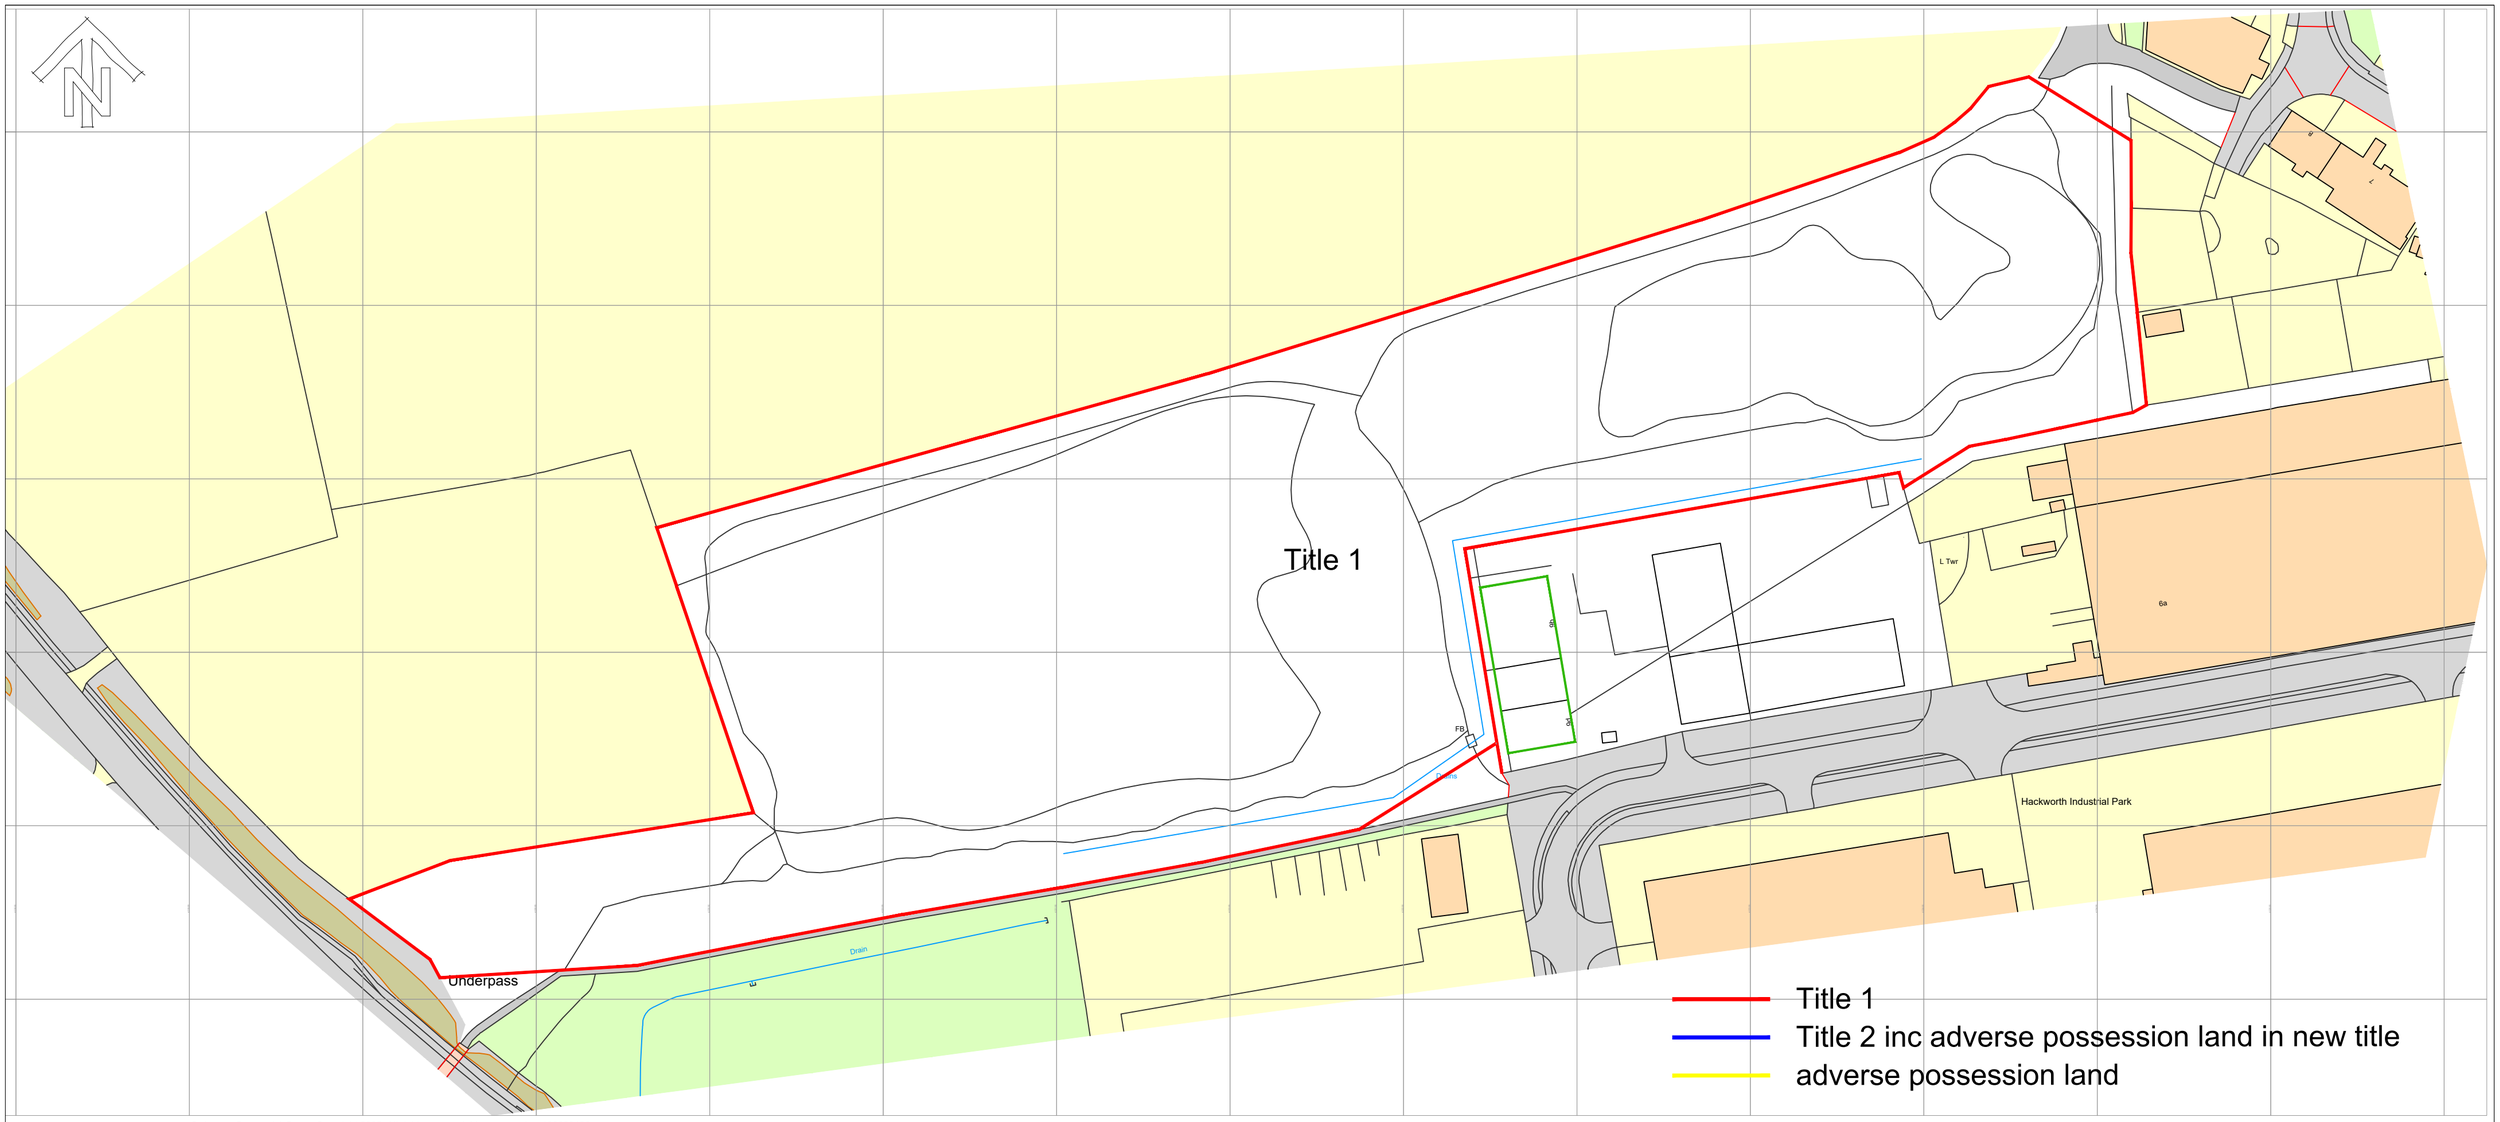

Ordnance Survey, (c) Crown Copyright 2025. All rights reserved. Licence number 100022432

0m 25m 50m 75m 100m

1:1250

ALL EXTERNAL BOUNDARIES ARE BASED ON PROMAP INFORMATION SUPPLIED BY PRODAT SYSTEMS PLC, ALL BOUNDARIES TO BE CHECKED AGAINST THE LAND REGISTRY PLAN PRIOR TO COMMENCEMENT ON SITE AND ANY DISCREPANCIES TO BE NOTIFIED TO GAP DESIGN

A2

GAP DESIGN
graeme@gapdesign.co.uk
07799 666061

AMENDMENTS

Issue	Date	Detail

© Copyright. All rights reserved. This drawing must not be reproduced in whole or part without permission from GAP Design

Client

Project

Hackworth Industrial Park
Shildon

Drawing Title

Plan 1

Scale	Drawn by	Checked
1:1250	GAP	

Date	Drawing No.
13:03:25	