


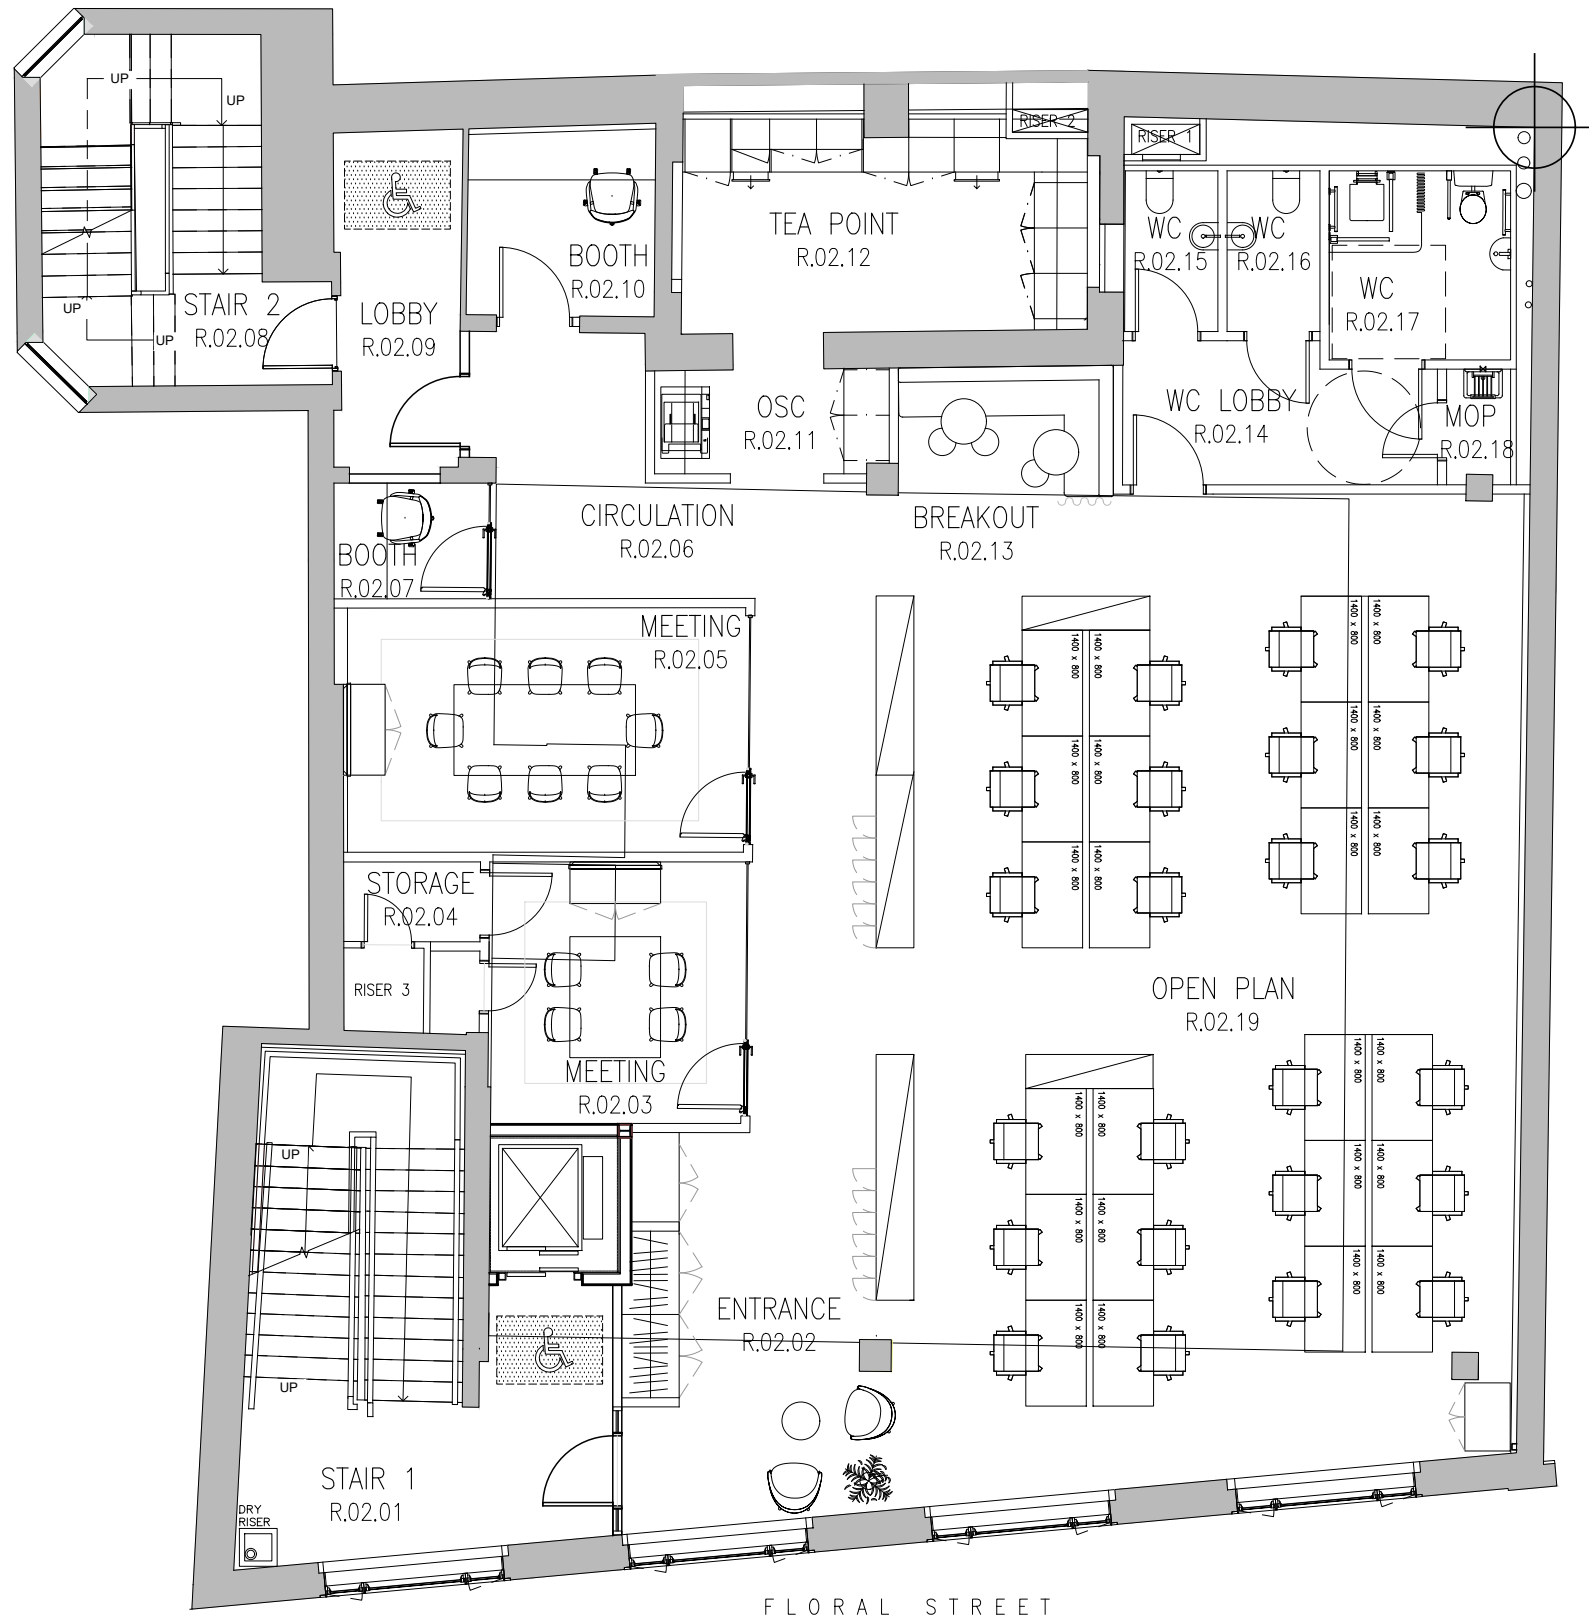


NOTE:

TO BE READ IN CONJUNCTION WITH NOTE SHEET:
P165-19-1-00-600

DUE TO INACCURATE SURVEY DRAWINGS ALL
DIMENSIONS MUST BE VERIFIED ON SITE

DO NOT SCALE ANY DIMENSIONS OFF THIS DRAWING. ANY DISCREPANCIES BETWEEN THIS DRAWING AND OTHER INFORMATION ARE TO BE REFERRED TO SHAW STUDIOS. WHERE THE DRAWING RELATES TO AN EXISTING BUILDING OR COMPLETED CONSTRUCTION THE CONTRACTOR IS RESPONSIBLE FOR CHECKING THAT THERE IS NO CONFLICT BETWEEN ACTUAL BUILDING DIMENSIONS AND DRAWING DIMENSIONS. IN THE EVENT OF DISCREPANCIES BETWEEN THIS DRAWING AND SUBCONTRACTORS APPROVED WORKING DRAWINGS FOR RELEVANT BUILDING COMPONENTS, THE SUBCONTRACTORS DRAWING SHALL TAKE PRECEDENCE. ANY CONFLICTS ARISING OUT OF INFORMATION AS NOTED ABOVE MUST BE REPORTED IMMEDIATELY TO SHAW STUDIOS. THIS DRAWING IS THE COPYRIGHT OF SHAW STUDIOS. ALL DIMENSIONS ARE IN MILLIMETRES UNLESS OTHERWISE STATED.

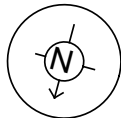

0 5m 10m
SCALE BAR 1:100

T1 24.09.25 STAGE 3 ISSUE
S1 18.09.25 ISSUED FOR PLANNING
P1 02.09.25 DESIGN DEVELOPMENT
REV DATE PURPOSE OF ISSUE

client
SHAFTESBURY CAPITAL
REGAL HOUSE, 14 JAMES STREET
LONDON. WC2E 8BU

project
BUILDING REFURBISHMENT
9-10 FLORAL STREET
LONDON. WC2E9HW

drawing title
SECOND FLOOR
GENERAL ARRANGEMENT PLAN

date
25.07.25
scale
1:100@A3
dwn.
PG

drawing number
P318-24-1-03-102
rev.
T1

Unit 209, Bon Marche Centre,
241-251 Finsbury Road,
London. SW9 6BU
Tel: 020 7274 3506
www.shawstudios.co.uk

status
STAGE 3 ISSUE