
A1-Landscape (ISO Expand)

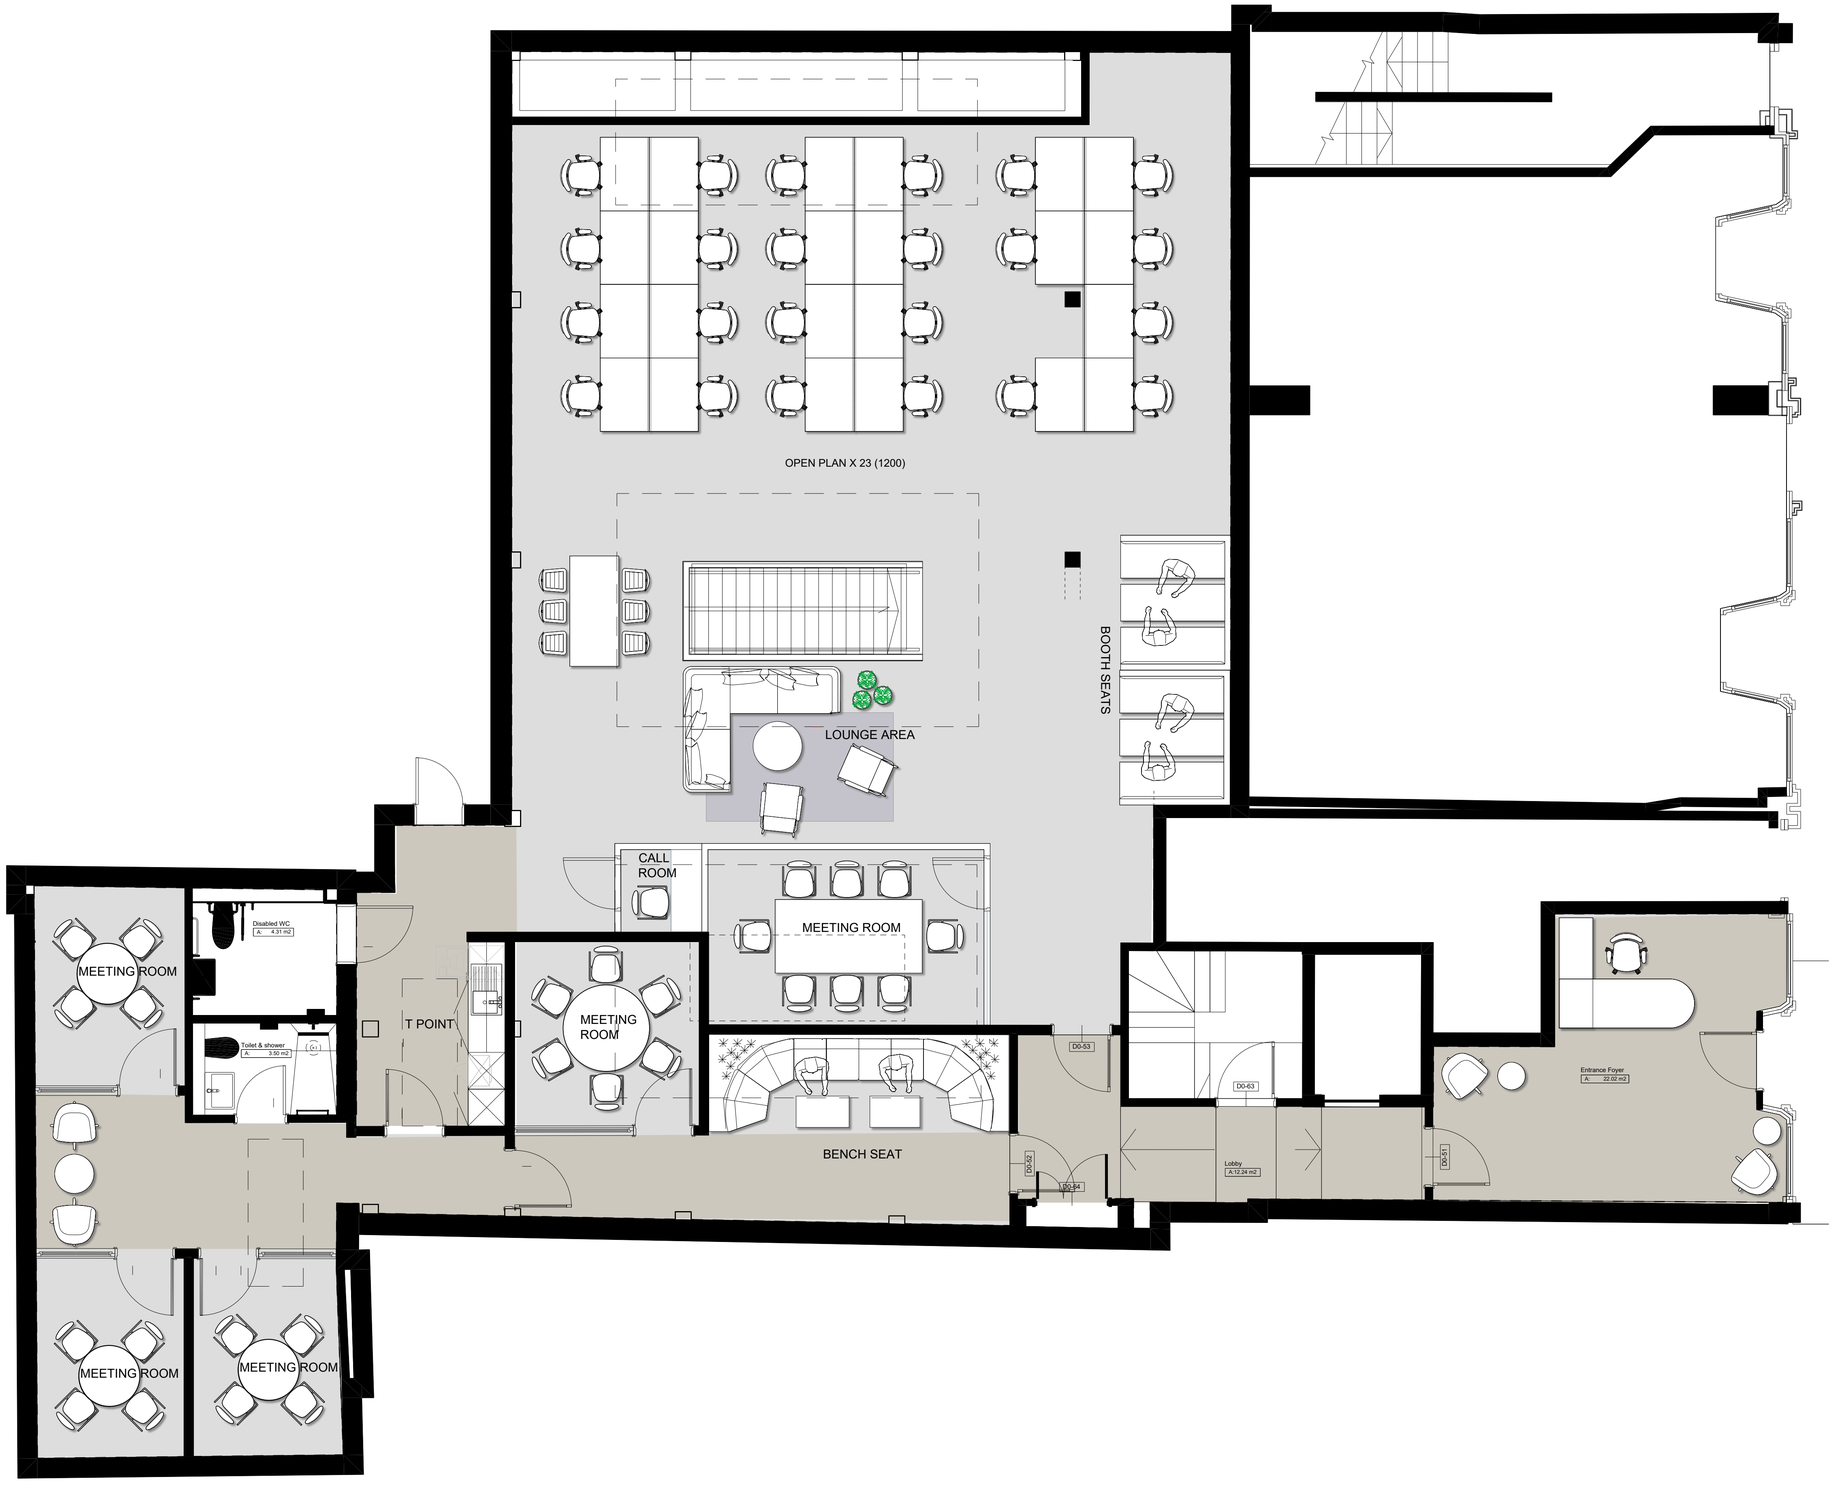

TEST FIT	PROPOSED GENERAL ARRANGEMENT
Project	FLOOR: GROUND FLOOR
61-65 CHARLOTTE STREET LONDON	Date: 05.11.26 Scale: 1:50@A1 Designer: LOU Rev: - DWG No.: 26025_G_PGA

rev	description	date	name

1. This drawing may not be scaled. Figured dimensions only to be used.
2. Do not scale from this drawing. Athena accepts no liability or responsibility for the accuracy of dimensions scaled from this drawing by third parties in hard copy / .dwg or .pdf format.
3. All dimensions are approximate and subject to Project Manager prior to any construction.

© Copyright Athena Ltd 2026

Athena commercial placemakers