



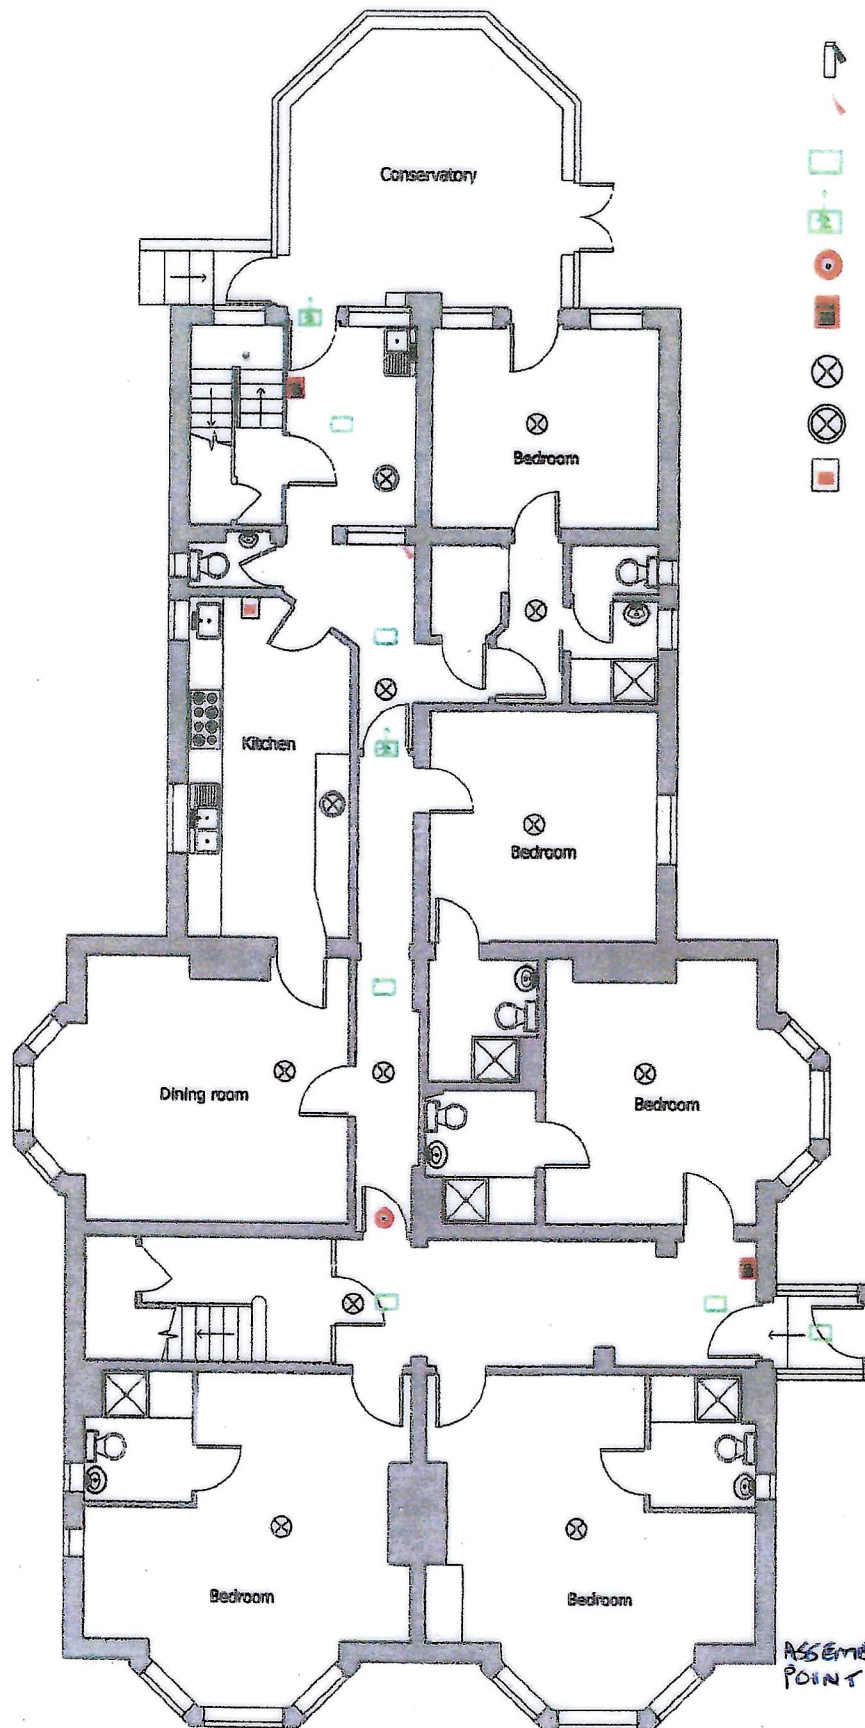


Ground Floor

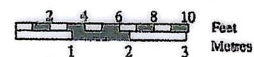

KEY:

-  Carbon Dioxide Fire Extinguisher
-  Water Fire Extinguisher
-  Emergency lighting
-  Directional Emergency Lighting
-  Fire alarm / Sounder
-  Fire alarm call point
-  Smoke Detector
-  Smoke Detector/Sprinkler
-  Fire blanket

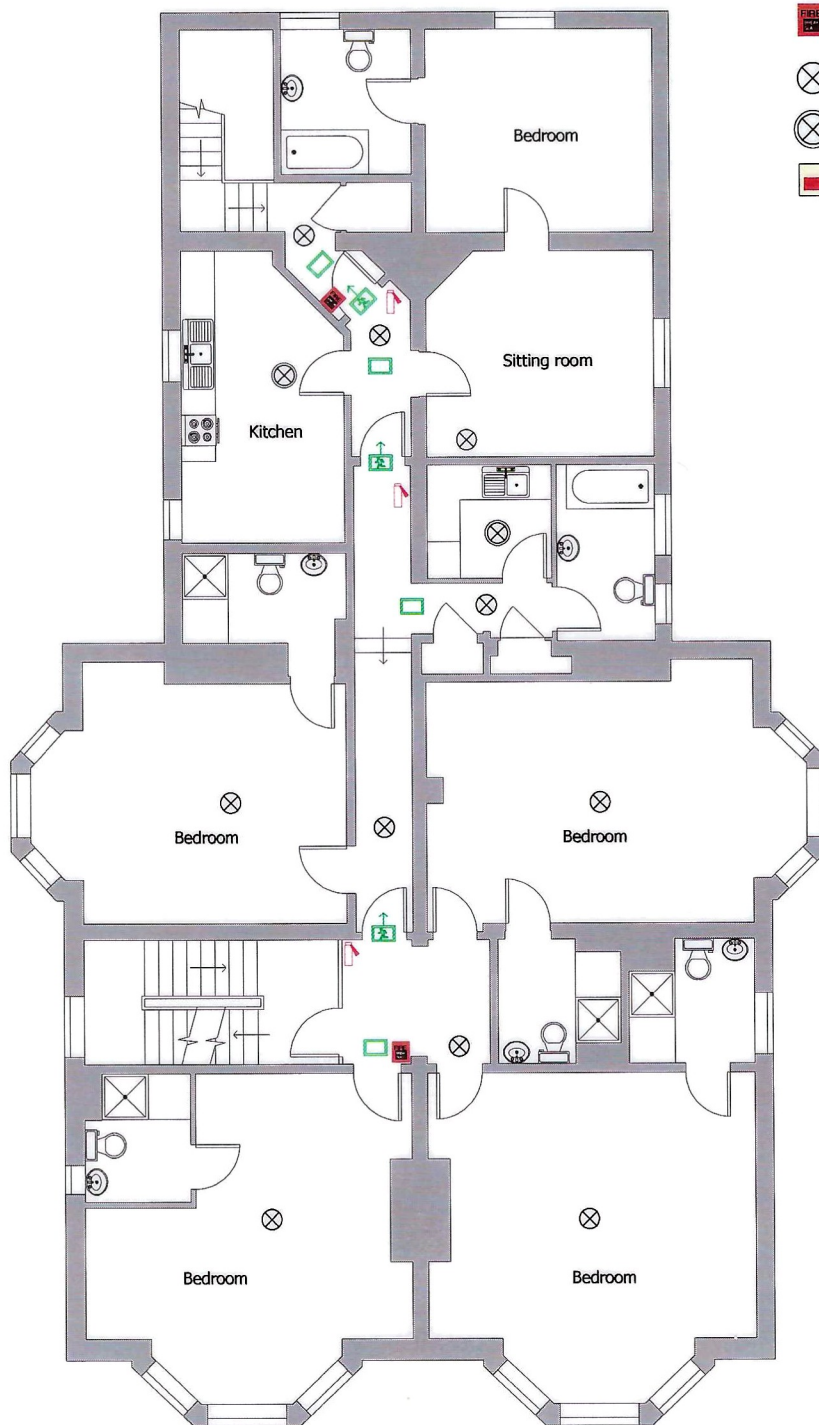

First Floor




Trueplan (UK) Ltd
Bank Chambers
36 Mount Pleasant
Tunbridge Wells
Kent TN1 1RB

First Floor, Darwin House,
Crowborough, TN6 2JA

Drawing no: 16589/2582
Drawn on: 27/03/2012
Revision 0

KEY:

-  Carbon Dioxide Fire Extinguisher
-  Water Fire Extinguisher
-  Emergency lighting
-  Directional Emergency Lighting
-  Fire alarm / Sounder
-  Fire alarm call point
-  Smoke Detector
-  Smoke Detector/Sprinkler
-  Fire blanket

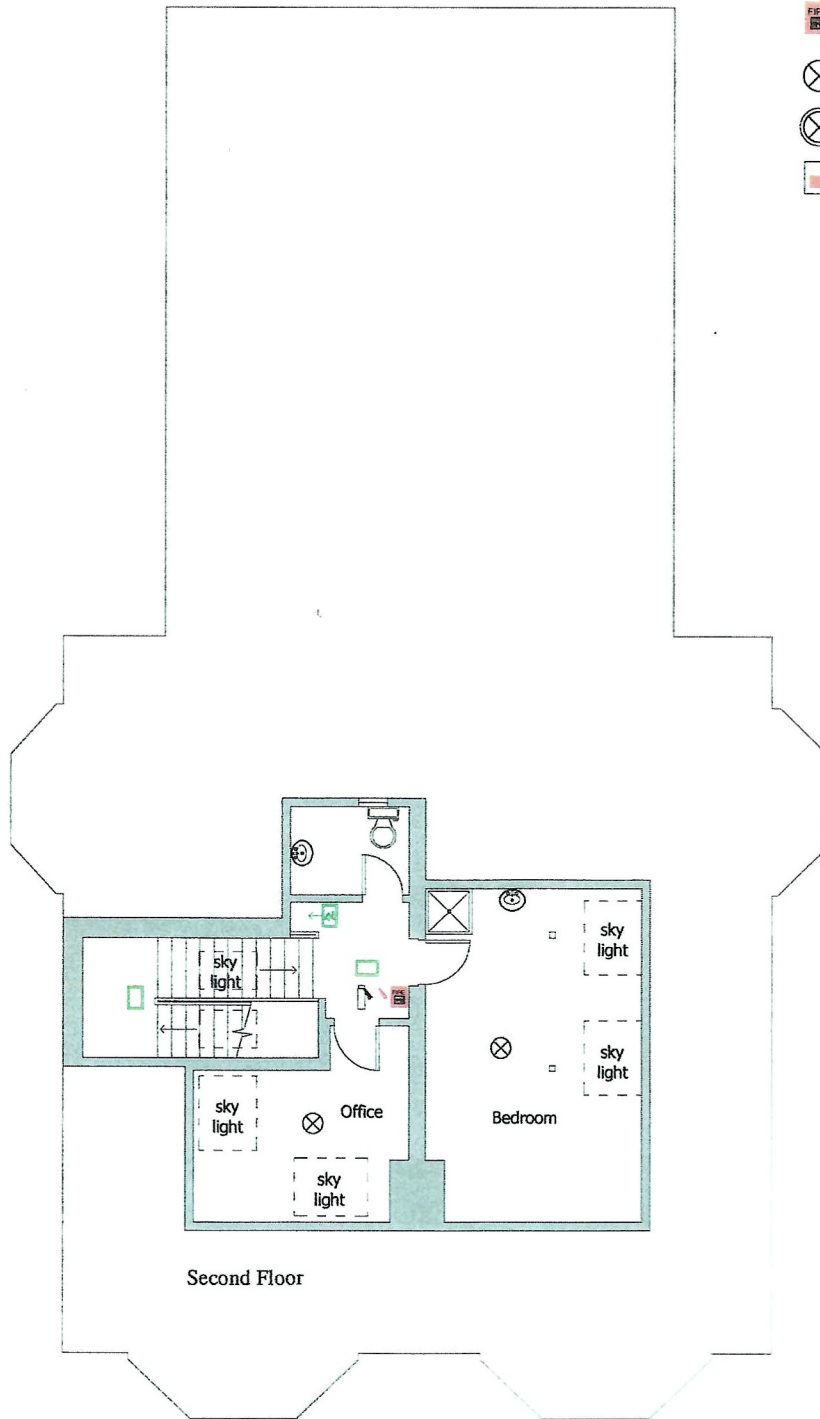

Second Floor

