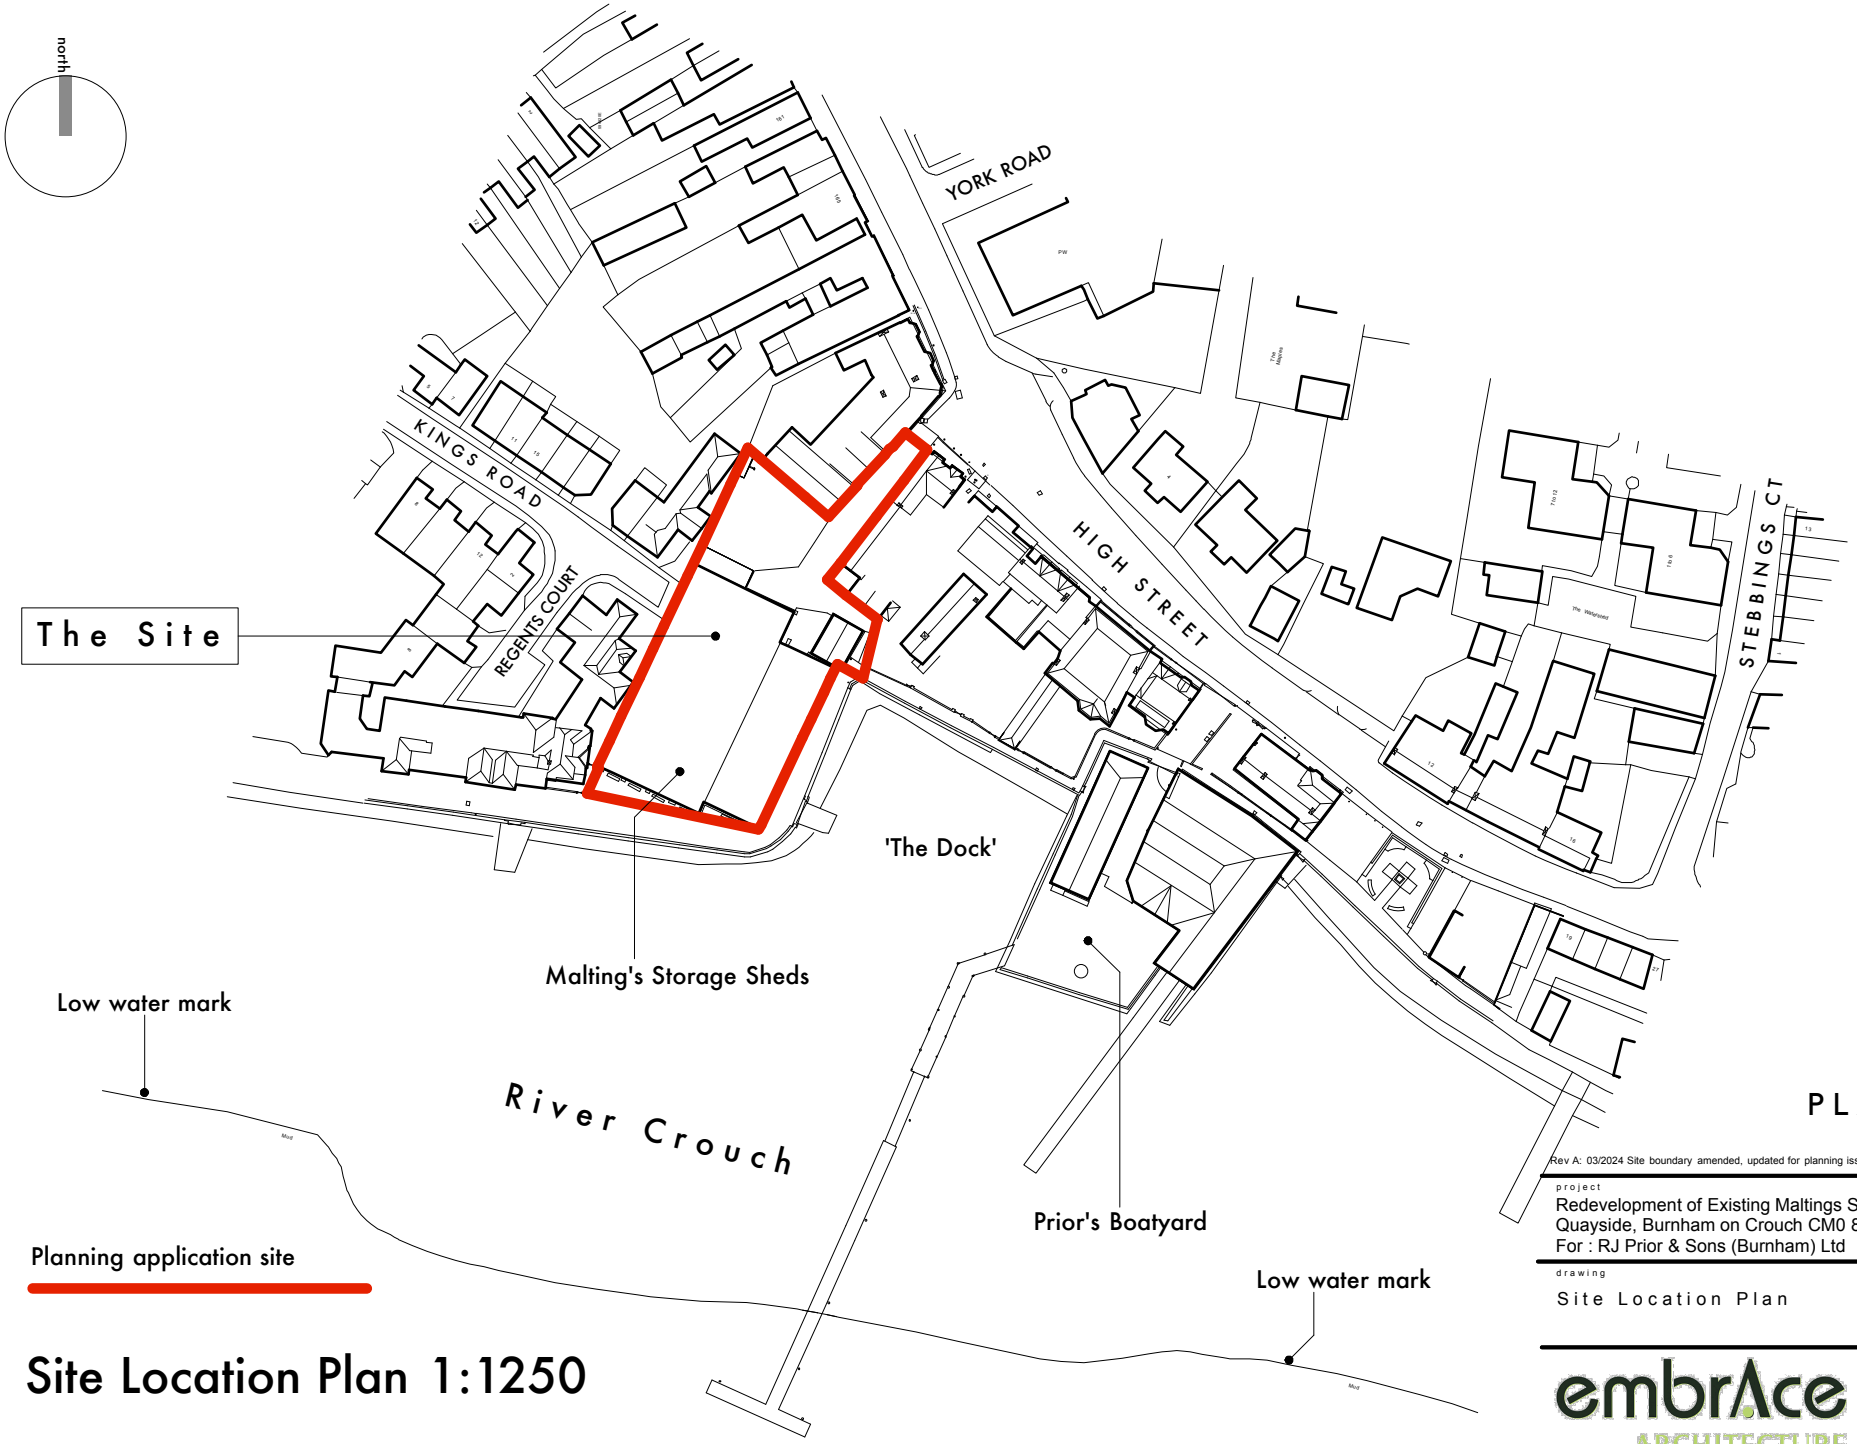

Site Location Plan 1:1250

0 100 200

Scale metres

PLANNING ISSUE

Rev A: 03/2024 Site boundary amended, updated for planning issue

project
Redevelopment of Existing Maltings Storage Sheds, Quayside, Burnham on Crouch CM0 8AS
For : RJ Prior & Sons (Burnham) Ltd

drawing
Site Location Plan

project no.
0215

drawing no.
30A

scale
1:1250 @ A3

date
June 201

north

revision

embrAce ARCHITECTURE
Realising your Aspirations

Contractors must verify all dimensions and information on site prior to commencement of work. Do not scale from drawing.