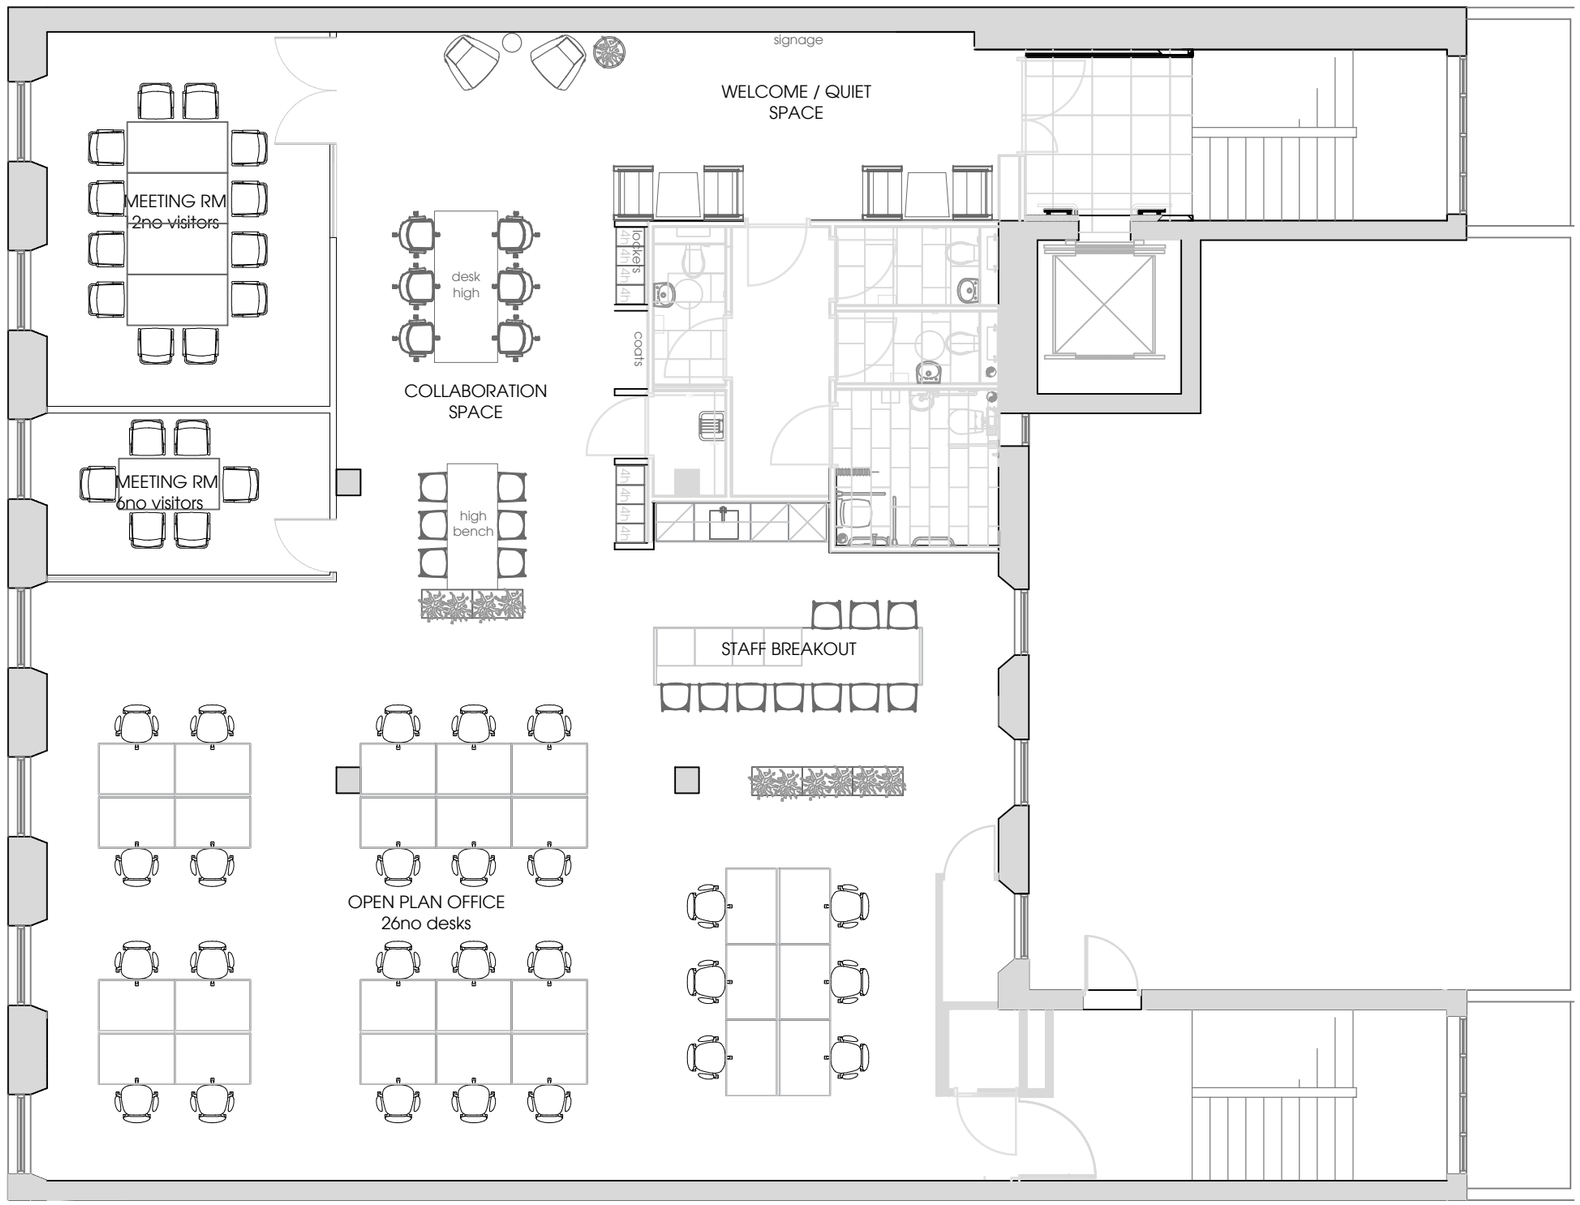

A 1 2ND FLOOR | FURNITURE LAYOUT
SCALE 1:50

© susan lacey design

Unauthorized use or copying of these drawings without the consent of susan lacey design is strictly prohibited.

The copyright in the drawings and plans forming part of our submission remain our property and may not be used without our written consent. In considering our submission you will be deemed to undertake to us that you will only use the drawings and plans for the evaluation of our tender and will not use, reproduce or copy any of the drawings or plans for any other purpose without such consent. This undertaking shall extend to your taking steps to prevent any third party who may also be tendering from using such plans or drawings.

rev	date	ammendments	drawn by	chkd by

notes...

susan lacey design
c/o 5 fitzroy place, glasgow g3 7rh
tel+44 (0) 7793864273
email susan@susanlaceydesign.com
susanlaceydesign.com

DRAFT

client name
ASPIN ESTATES

project title
18 BOTHWELL ST
2ND FLOOR LEVEL
FURNITURE LAYOUT

scale: AS NOTED
date: 21.05.26
drawn by: SL
rev: -

drawing number
2759/200/001