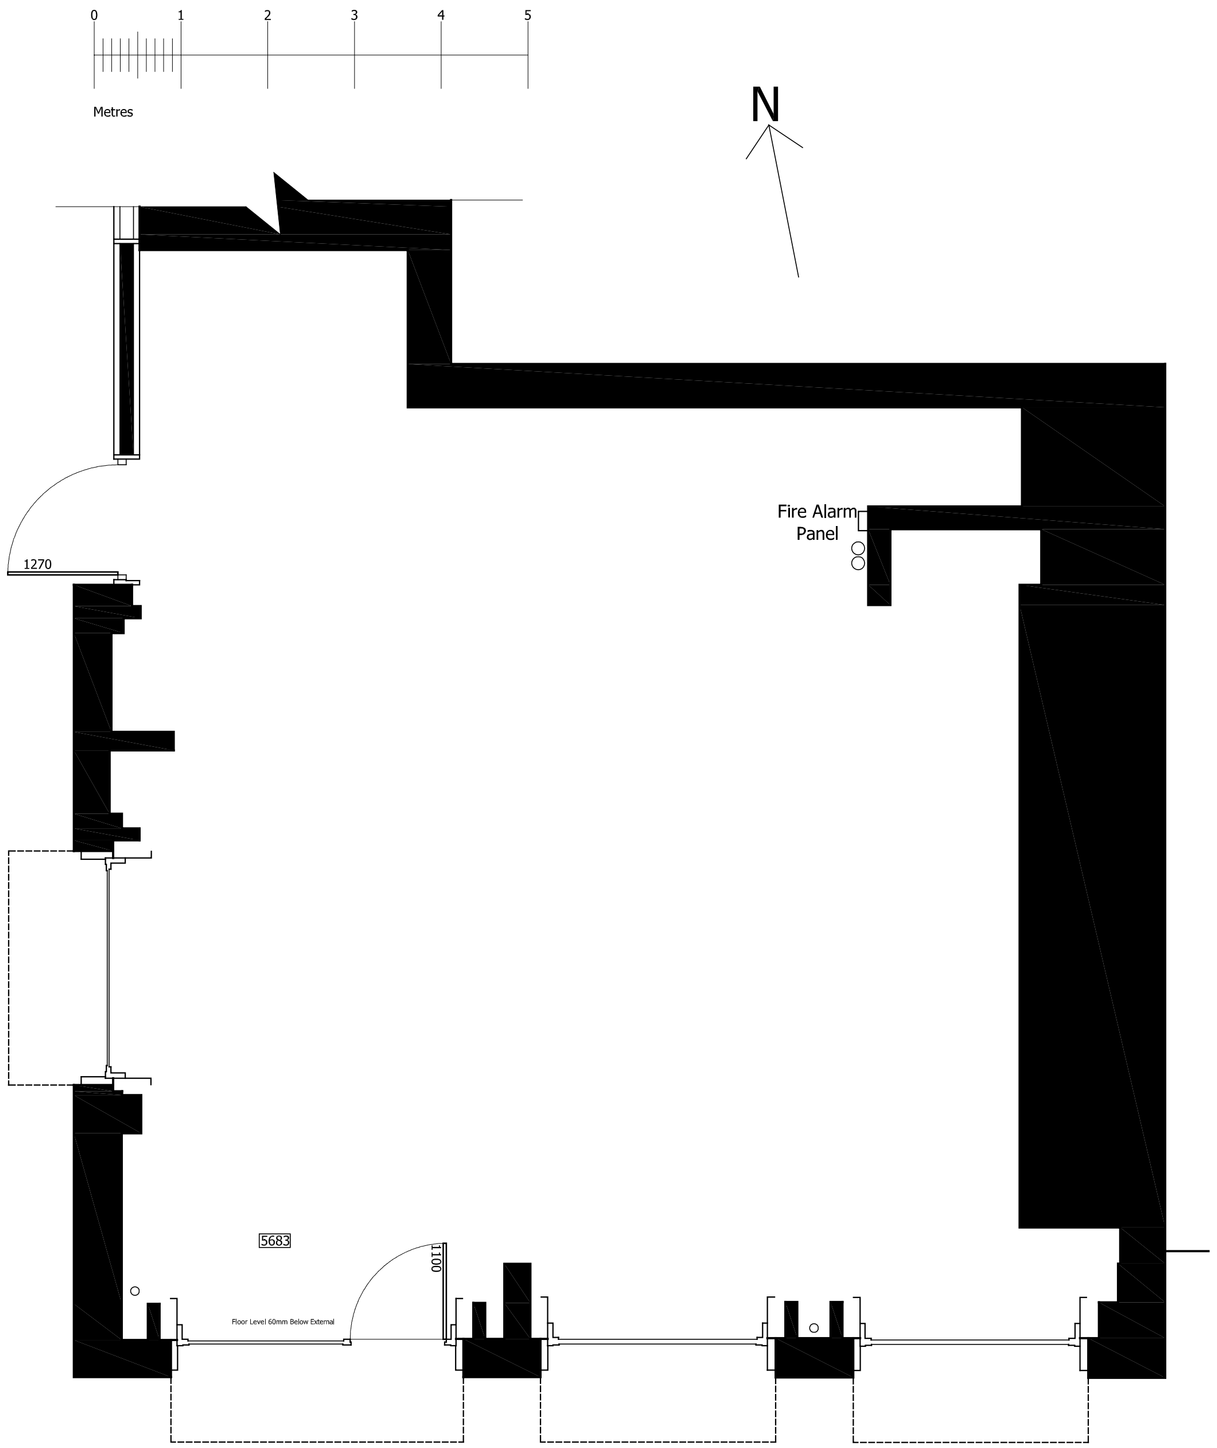

EXISTING GROUND FLOOR PLAN

EXISTING SHOPFRONT ELEVATION

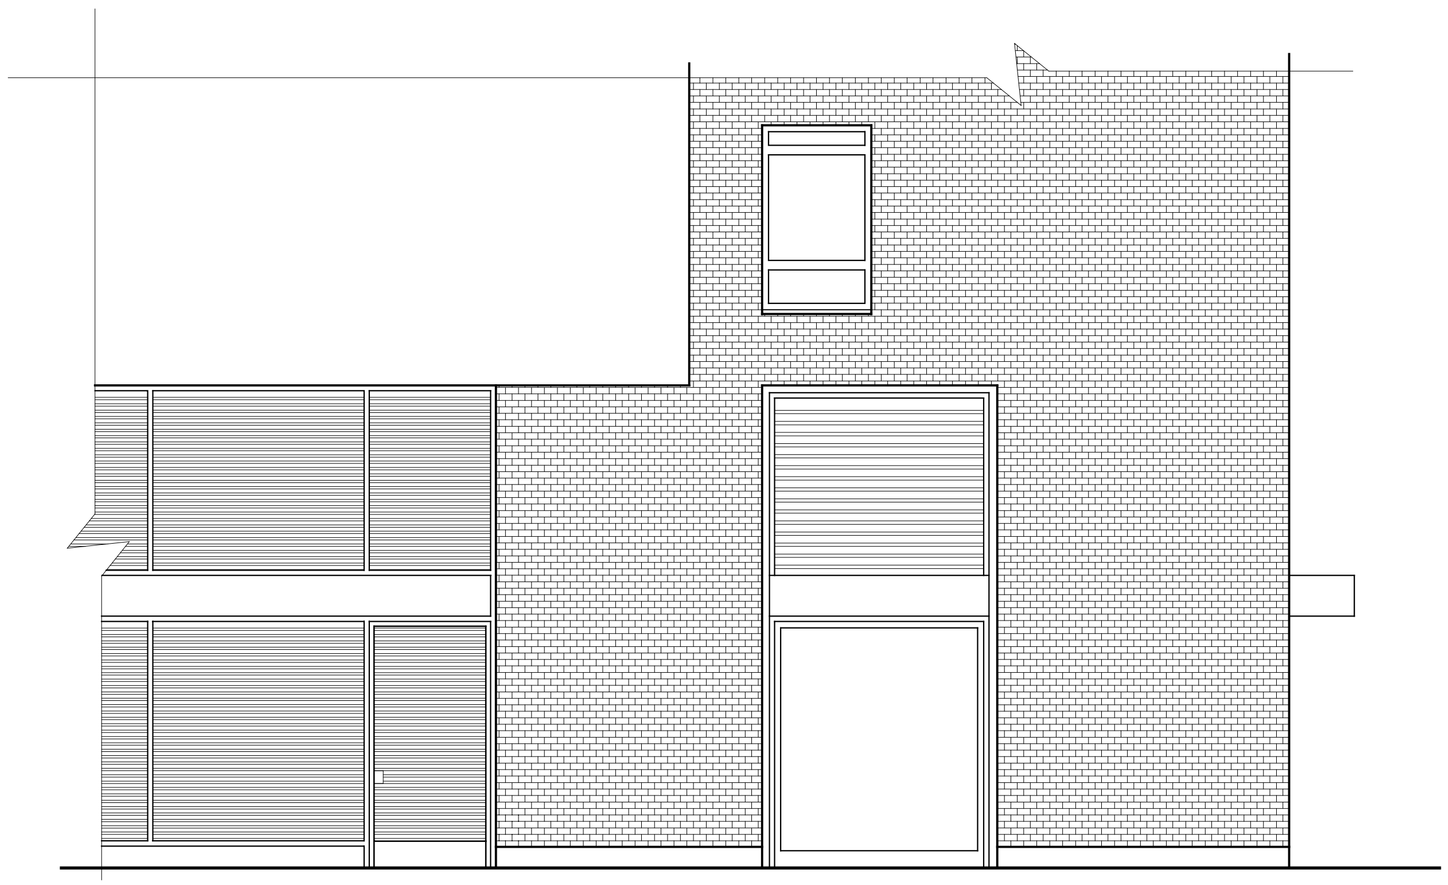

EXISTING SIDE ELEVATION

Drawing Revisions:

No:	Discription:	Date:	By:
A	Drawing Alteration	14.06.2010	JR

Notes:

-

hurstwood
design group

Kingfisher House Hurstwood Grange Hurstwood Lane
Haywards Heath West Sussex RH17 7QX
Telephone: (01444) 417771 Fax: (01444) 417773
Email: admin@hurstwood-design.com

Client:

Firezza

Project:

Unit 6b
Baltimore Wharf
Pepper Street
LONDON
E14 9RH

Drawing Title:

Existing Plan & Elevations

Scale:	Created By:	Date Created:
1:50	JR	11.05.2010
Job No:	**Drawing No:**	**Revision:**
9589	01	A

Issue Status

[X] Prelliminary [ ] Information Only [ ] For Approval
[ ] Tender [ ] Construction [ ] As Built

Legal Notice

Scaled dimensions should not be taken from this drawing. Use only figured dimensions. All dimensions must be checked on site and all persons are responsible for taking and checking their own dimensions relating to their work. Any discrepancies should be reported to Hurstwood Design Group LLP

© This drawing is Copyright and may not be reproduced without permission of Hurstwood Design Group LLP and design details contained therein remain vested in Hurstwood Design Group LLP.