STORAGE KEY

- 3 SHELVING HIGH UNIT
- 4 SHELVING HIGH UNIT
- 6 SHELVING HIGH UNIT
- CHEMISTRY UNIT

LOCKER KEY

- 3 HIGH UNIT
- 4 HIGH UNIT (When located against a wall, these can be store wall with lockers Integrated)
- 3 HIGH UNIT WITH PLANTER ON TOP

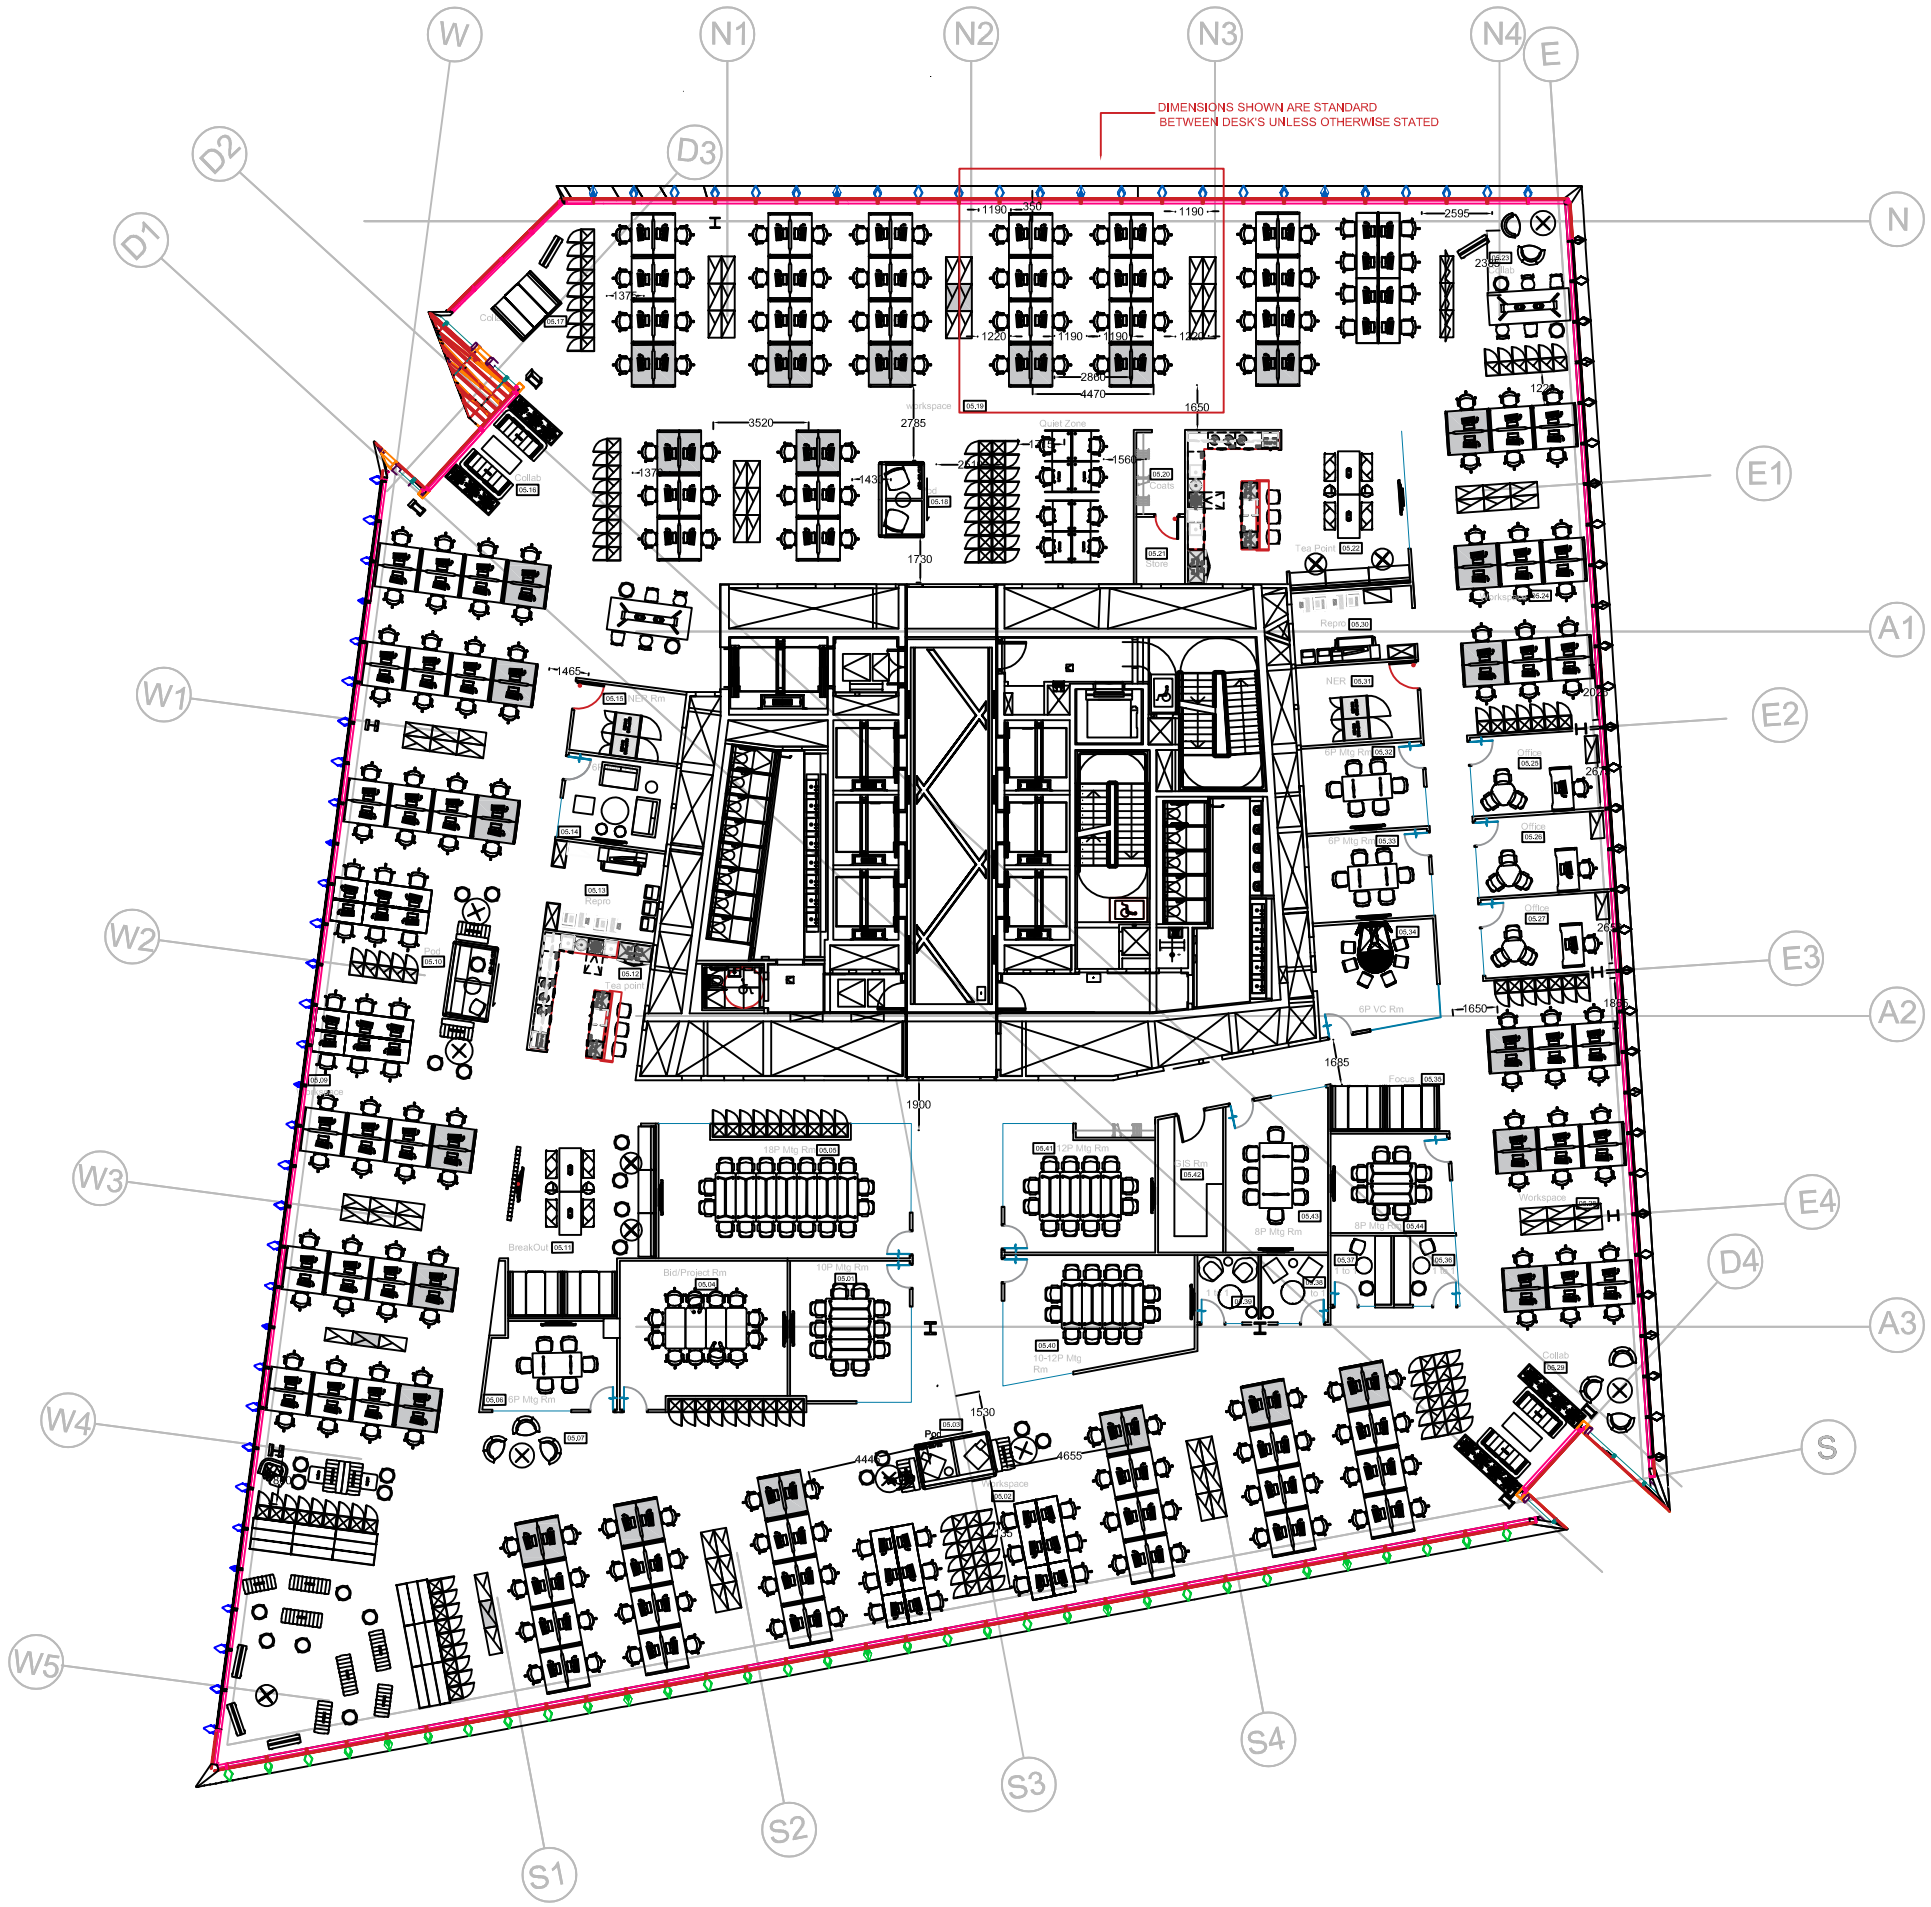

SAFETY, HEALTH AND ENVIRONMENTAL INFORMATION

In addition to the hazards/risks normally associated with the types of work detailed on this drawing, note the following:

CONSTRUCTION

No Significant Risks Identified

MAINTENANCE/CLEANING

No Significant Risks Identified

DECOMMISSIONING/DEMOLITION

No Significant Risks Identified

It is assumed that all works will be carried out by a competent contractor working, where appropriate, to an approved method statement

NOTES

1. DO NOT SCALE FROM THIS DRAWING.
2. ALL MEASUREMENTS ARE IN MILLIMETRES UNLESS STATED OTHERWISE.
3. THIS DRAWING SHALL BE READ IN CONJUNCTION WITH THE ROOM DATA SHEETS AND ALL RELEVANT ARCHITECTURAL, ELECTRICAL, MECHANICAL AND STRUCTURAL DRAWINGS.
4. SEE NBS SPECIFICATION.

GENERAL ARRANGEMENT NOTES

1. CONTRACTOR TO DO A FULL SURVEY OF SITE, INCLUDING RISER VOIDS TO ENSURE FULL UNDERSTANDING OF EXISTING SITE CONDITION.
2. CONTRACTOR RESPONSIBLE FOR CHECKING ALL DIMENSIONS AND CONFIRMING DESIGN CAN BE ACCOMMODATED.
3. ATTENTION TO BE GIVEN TO COMPLIANCE WITH THE REQUIREMENTS OF BUILDING REGULATIONS PART M.
4. ALL INSTALLATIONS TO BE IN ACCORDANCE WITH BUILDING CONTROL REGULATIONS AND BS8300.

Rev.	Date	Description	By	Chk'd	App'd
P2	16/07/18	STAGE 4A TENDER ISSUE	GG	CN	TB
P1	31/05/18	FIRST ISSUE FOR TENDER	SJ	GG	TB

Drawing Status: FIT FOR TENDER

Suitability: D2

ATKINS
Atkins Ltd
Euston Tower
286 Euston Road
London
NW1 3AT
UK
Tel: +44 (0)1905 338247
www.atkinsglobal.com

Copyright © Atkins Limited (2014)

Client

ATKINS
Atkins Ltd
Euston Tower
286 Euston Road
London
NW1 3AT
UK

Project Title

PROJECT ICE
NOVA NORTH

Drawing Title

PROPOSED FIFTH FLOOR
FURNITURE SETTING OUT

Scale	Designed	Drawn	Checked	Authorised
1:100	GG	SJ	CN	TB
Original Size: A0	Date: 25/05/2018	Date: 25/05/2018	Date: 25/05/2018	Date: 25/05/2018

Drawing Number: ICE-ATK-AA-05-DR-I-8062

Revision: P2