This drawing is to be read in conjunction with the Consultant's drawings. Any discrepancies to be reported to Povall Worthington prior to commencement of works.Work from marked dimensions only. Do NOT scale from this drawing. All dimensions and levels to be checked on site by Contractor. Povall Worthington is the trading name of Povall Worthington Ltd, a limited liability company registed at 49 Station Road, Polegate, East Sussex, BN26 6EA (Reg No. 4095761). Refer to contact details below for information on this drawing.

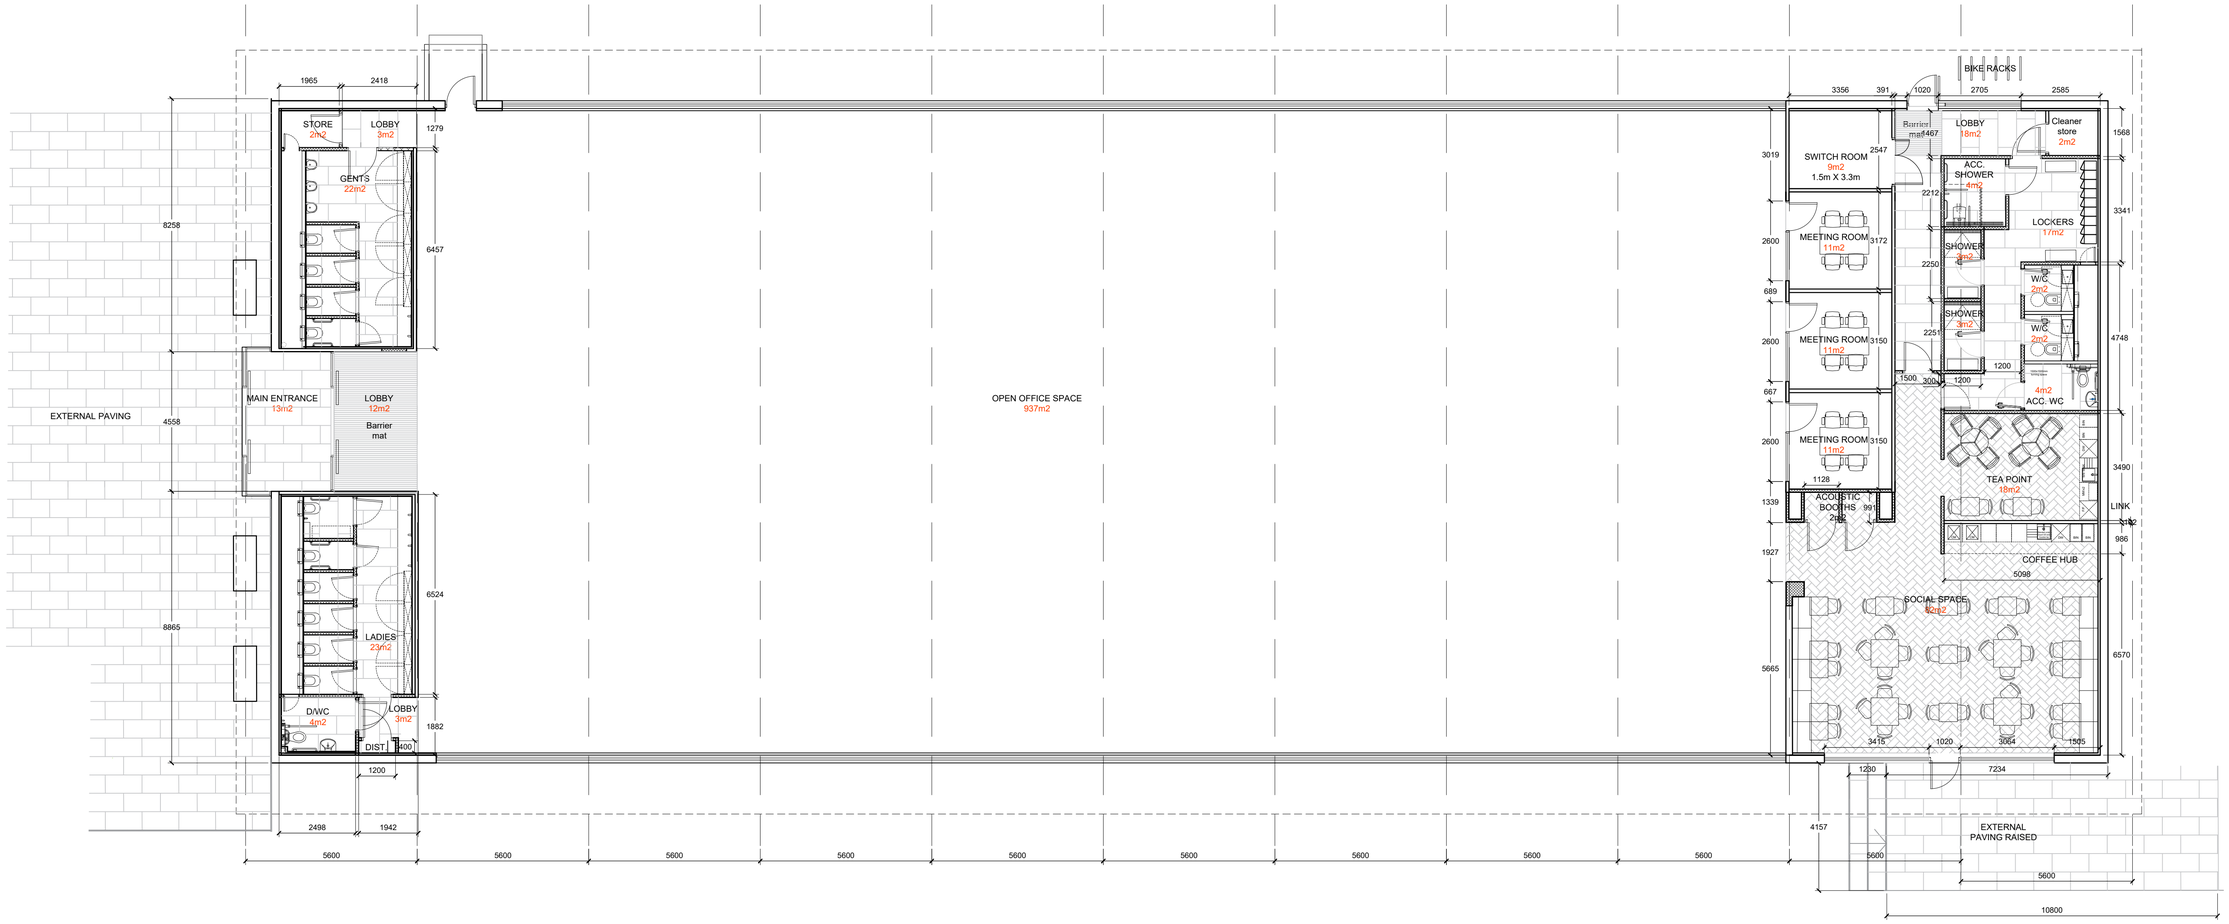

PROPOSED FLOOR PLAN 1:100 @ A1

No.	Revision	By	Date

STATUS: AS BUILT

POVALL WORTHINGTON
Architects
Building Surveyors
Project Managers

www.povallworthington.com Tel: 02890 768 706 Email: pw@pwmail.co.uk

client: CLIENT			date: 25/11/2024
job title: BEACHILL HOUSE FEASIBILITY			drawn/checked: JJ/JL
			scale: 1:100@A1
drawing title: PROPOSED GA PLAN NIA	project no.: 9090	drawing no.: WD29	revision: -