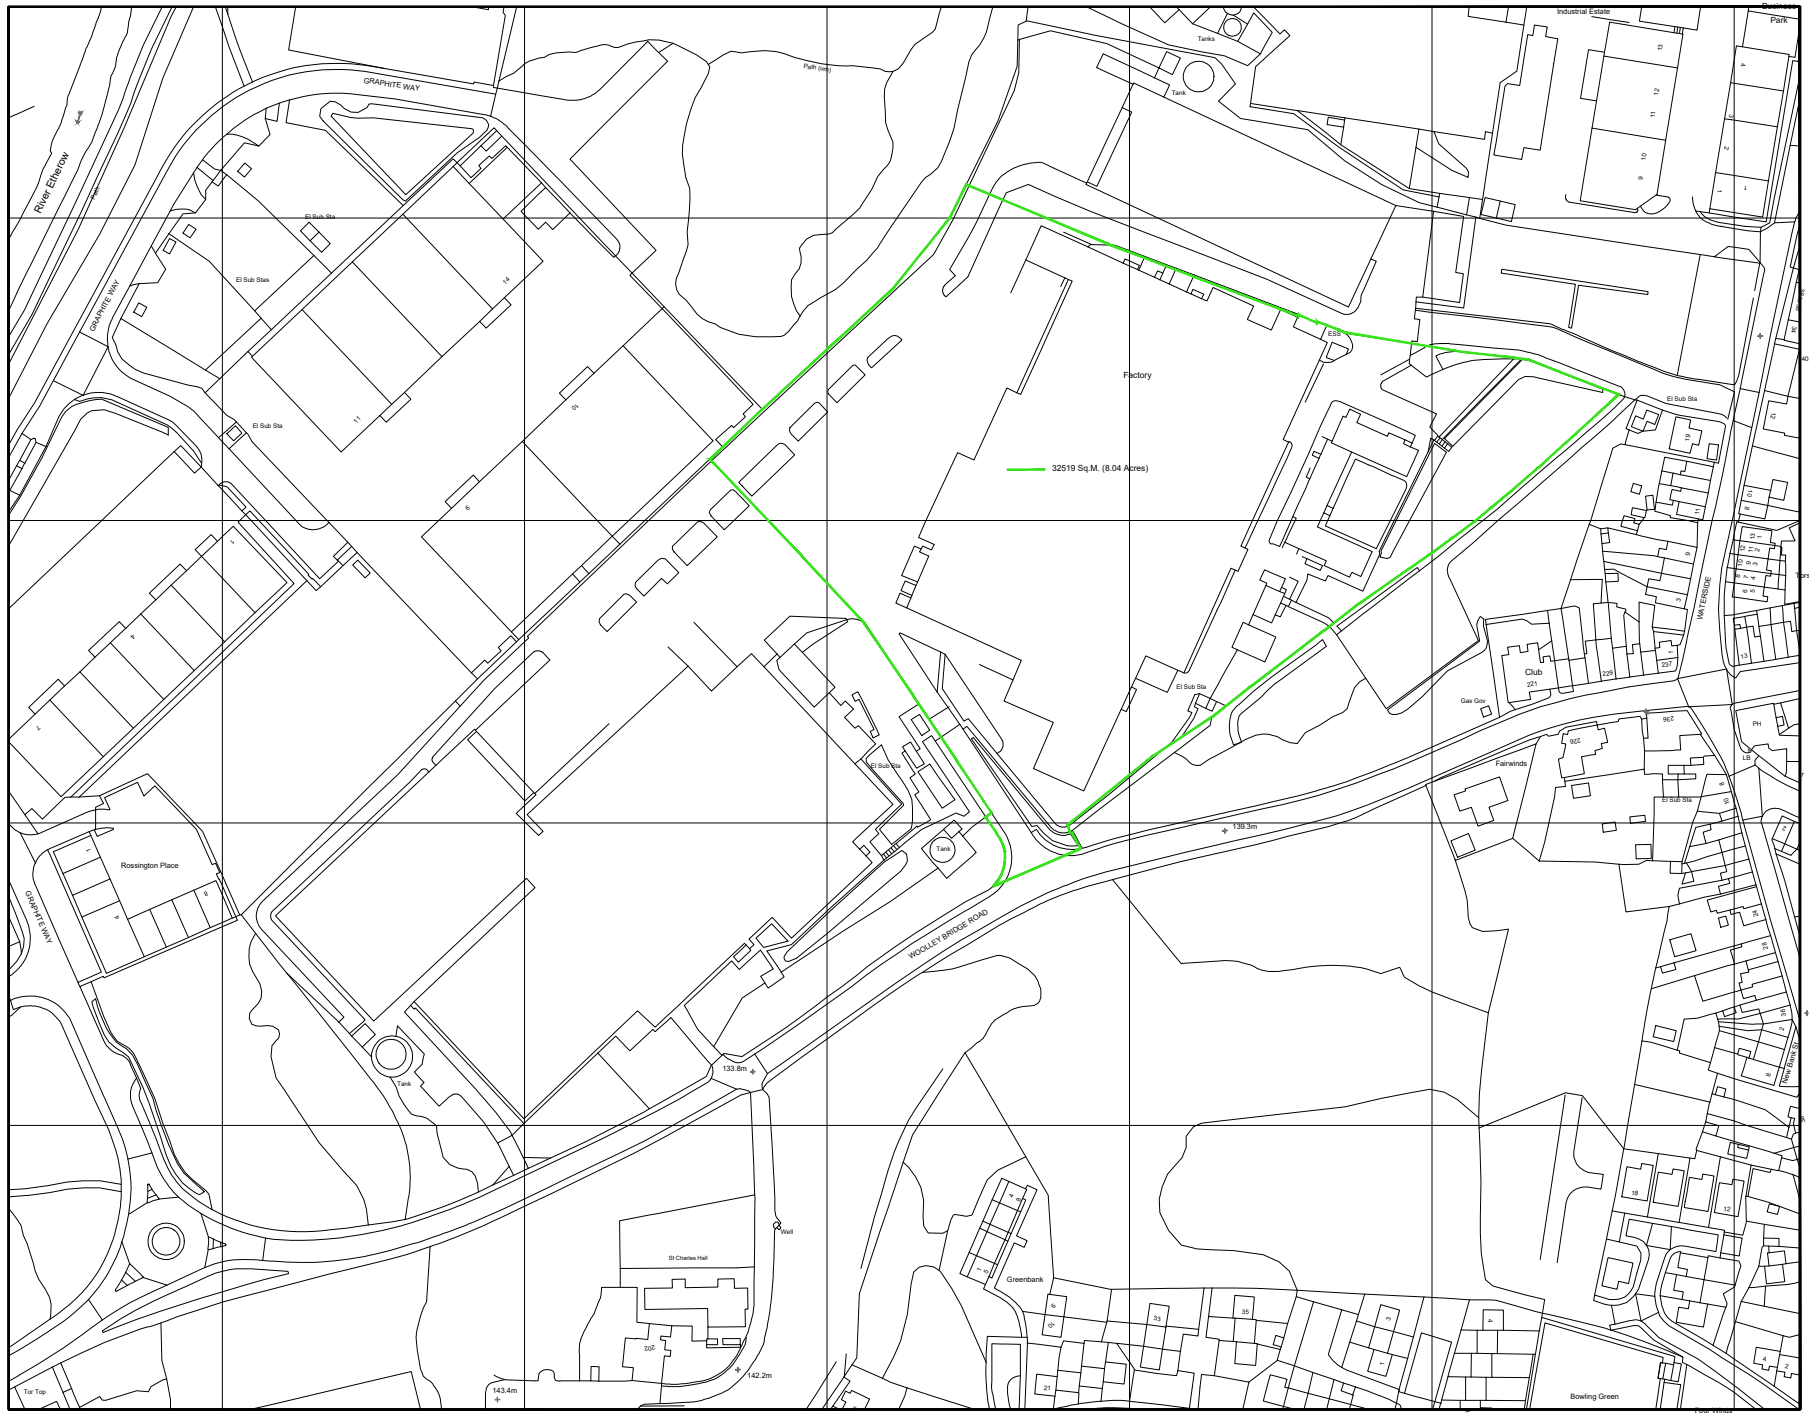

1:2500

50m 0 50m 100m 150m 200m 250m

Client
EVOLVE

Project
Waterside

Drawing Title
PLAN 5

Drawn	Checked	Paper Size	Scale	Date
PL	PL	A4	1:2500	NOV 2025

Project No.	Drawing No.	Revision
25 - 946	AFL 5	D

Philip Lambert
RIBA Chartered Architect

Philip Lambert Architecture Ltd.
King Edward House, 154 Clifton Drive South,
Lytham St Annes, FY8 1HG
Tel. 07811118904