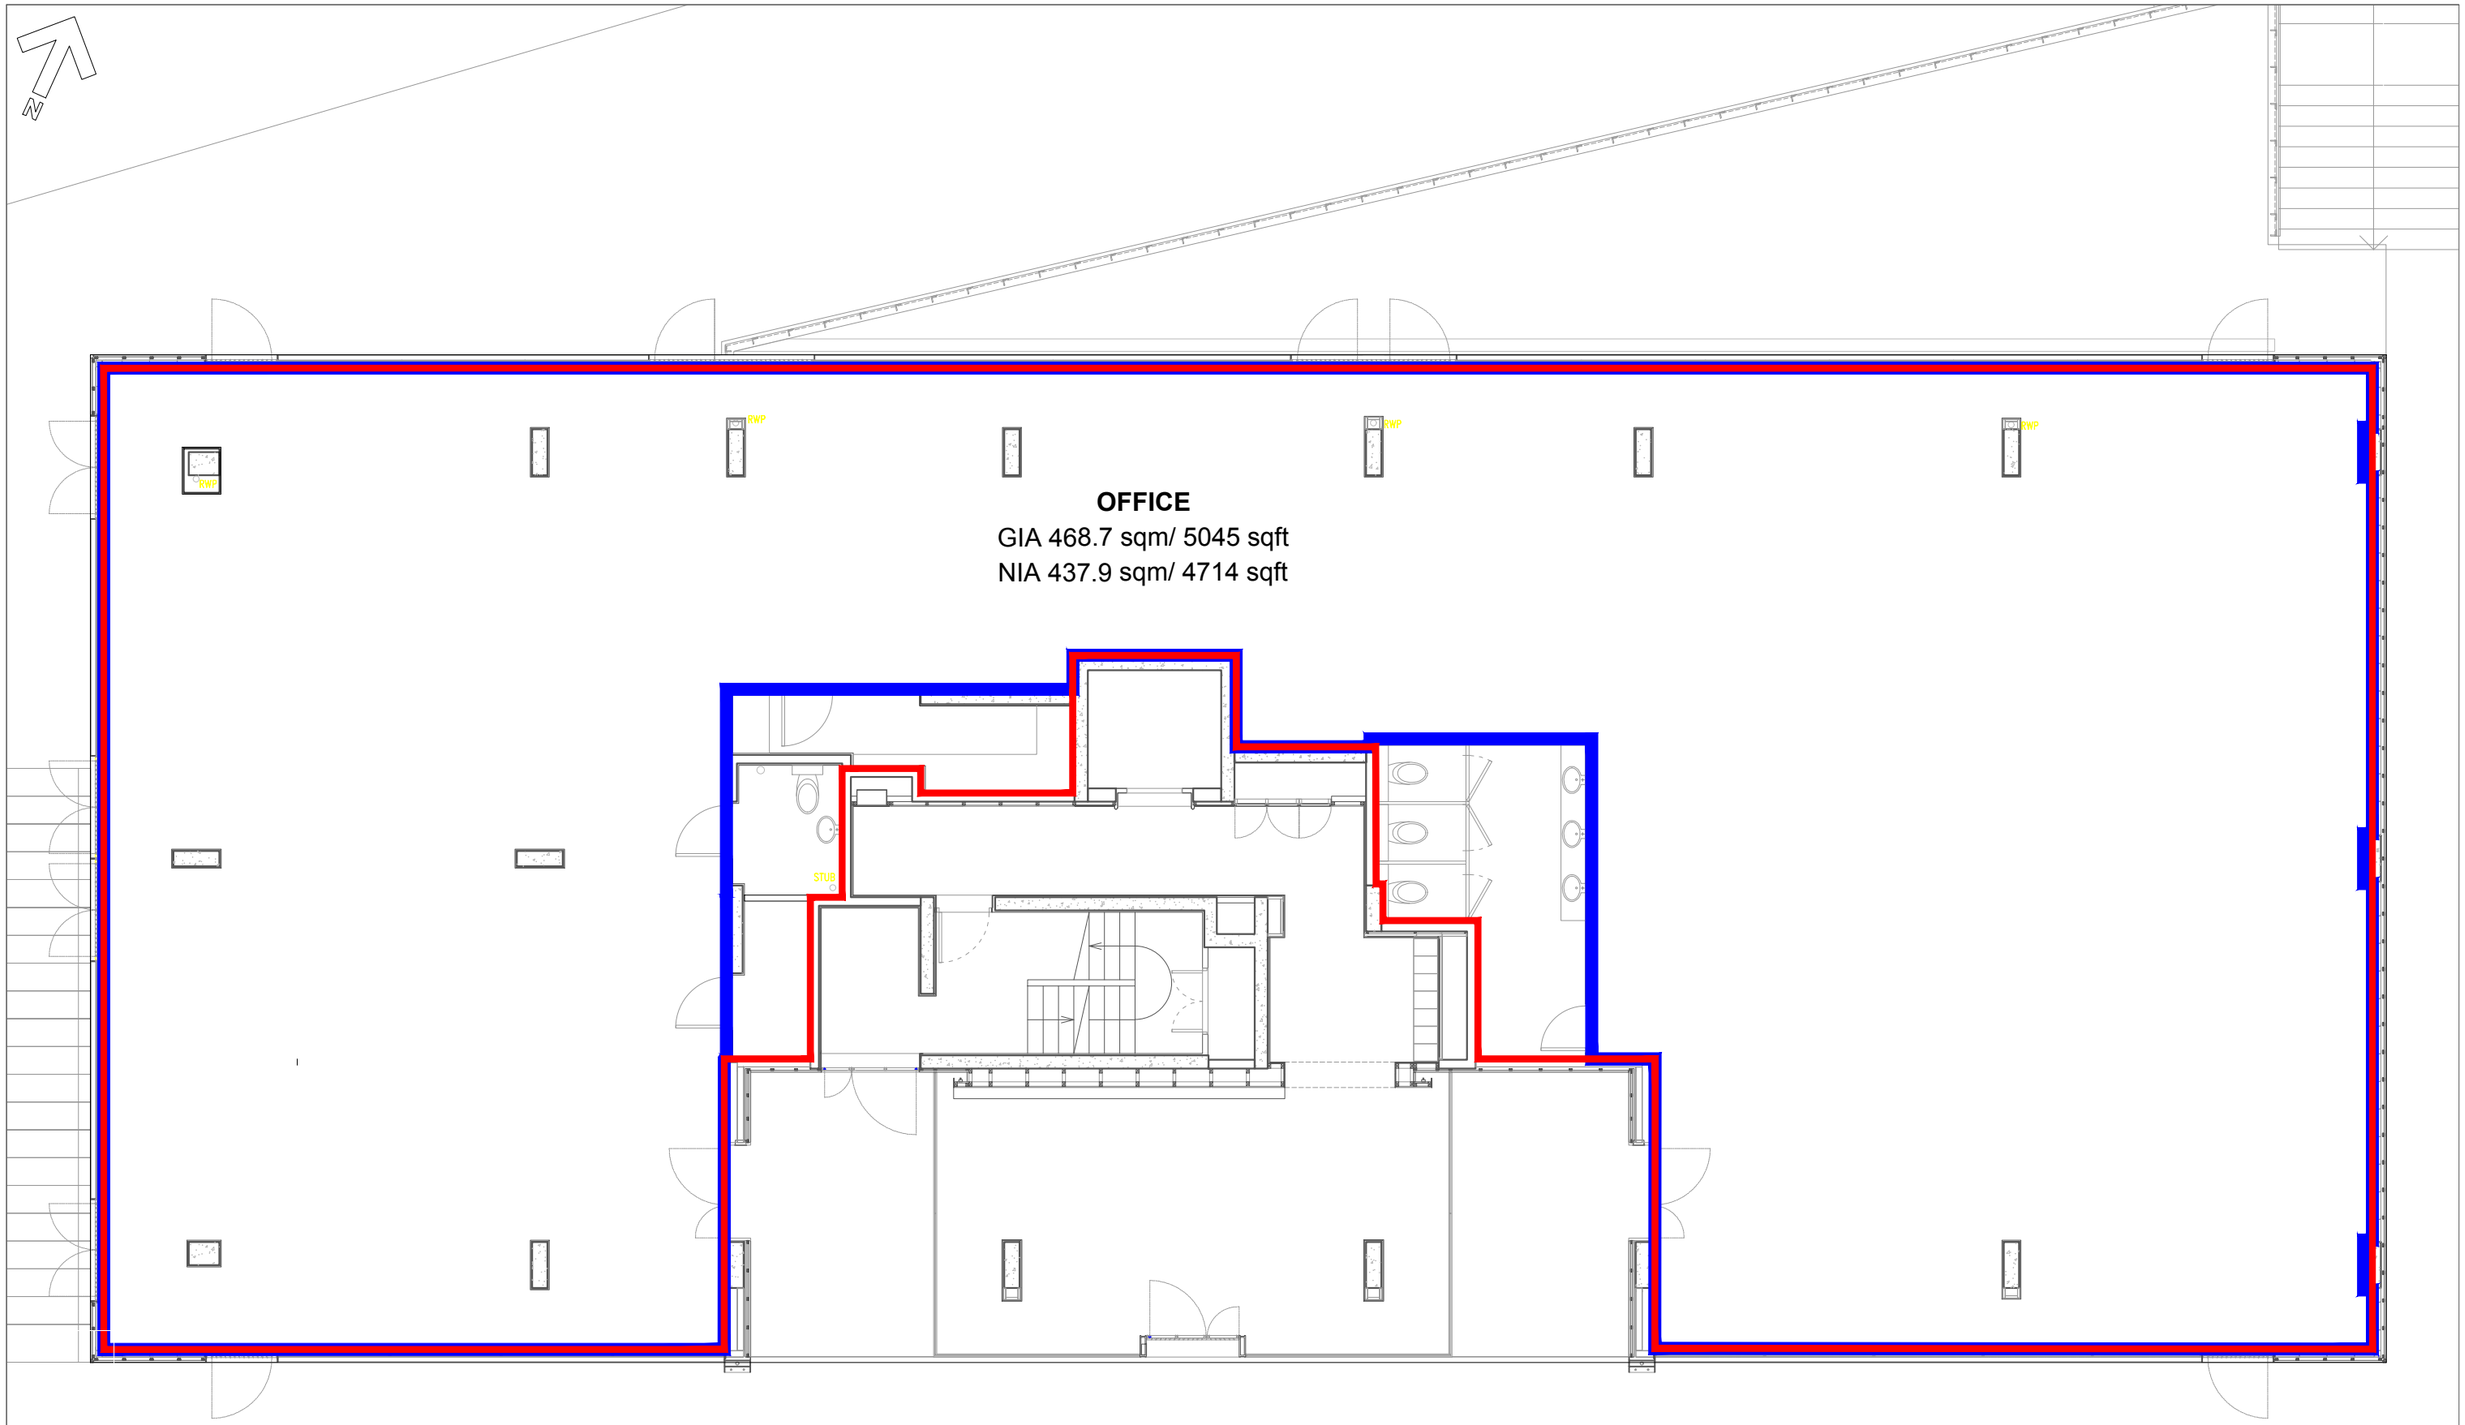

OFFICE B,
WEST GAINSBOROUGH,
1 POOLE STREET,
LONDON, N1 5EA

T. 020 7739 1650
F. 020 7793 0731
E. mail@idmproperties.com
W. idmproperties.com

Project:
NORTH BLOCK, GAINSBOROUGH STUDIOS
1 POOLE STREET,
N1 5EA

Client: BEYLEIGH ESTATES

This drawing is the property of IDM Properties Llp.
Copyright is reserved. The drawing is issued on the condition that it is not copied, reproduced, retained or disclosed to any unauthorised person, either wholly or in part.

Rev:	Description:	Date:

Drawing Title:
PROPOSED UPPER GROUND FLOOR PLAN - OFFICE OPTION 1

Scale: 1:100
Date: 2026.05.08
Frame Size: A3
Drawing Ref: 102
CAD Ref:
Revision: -