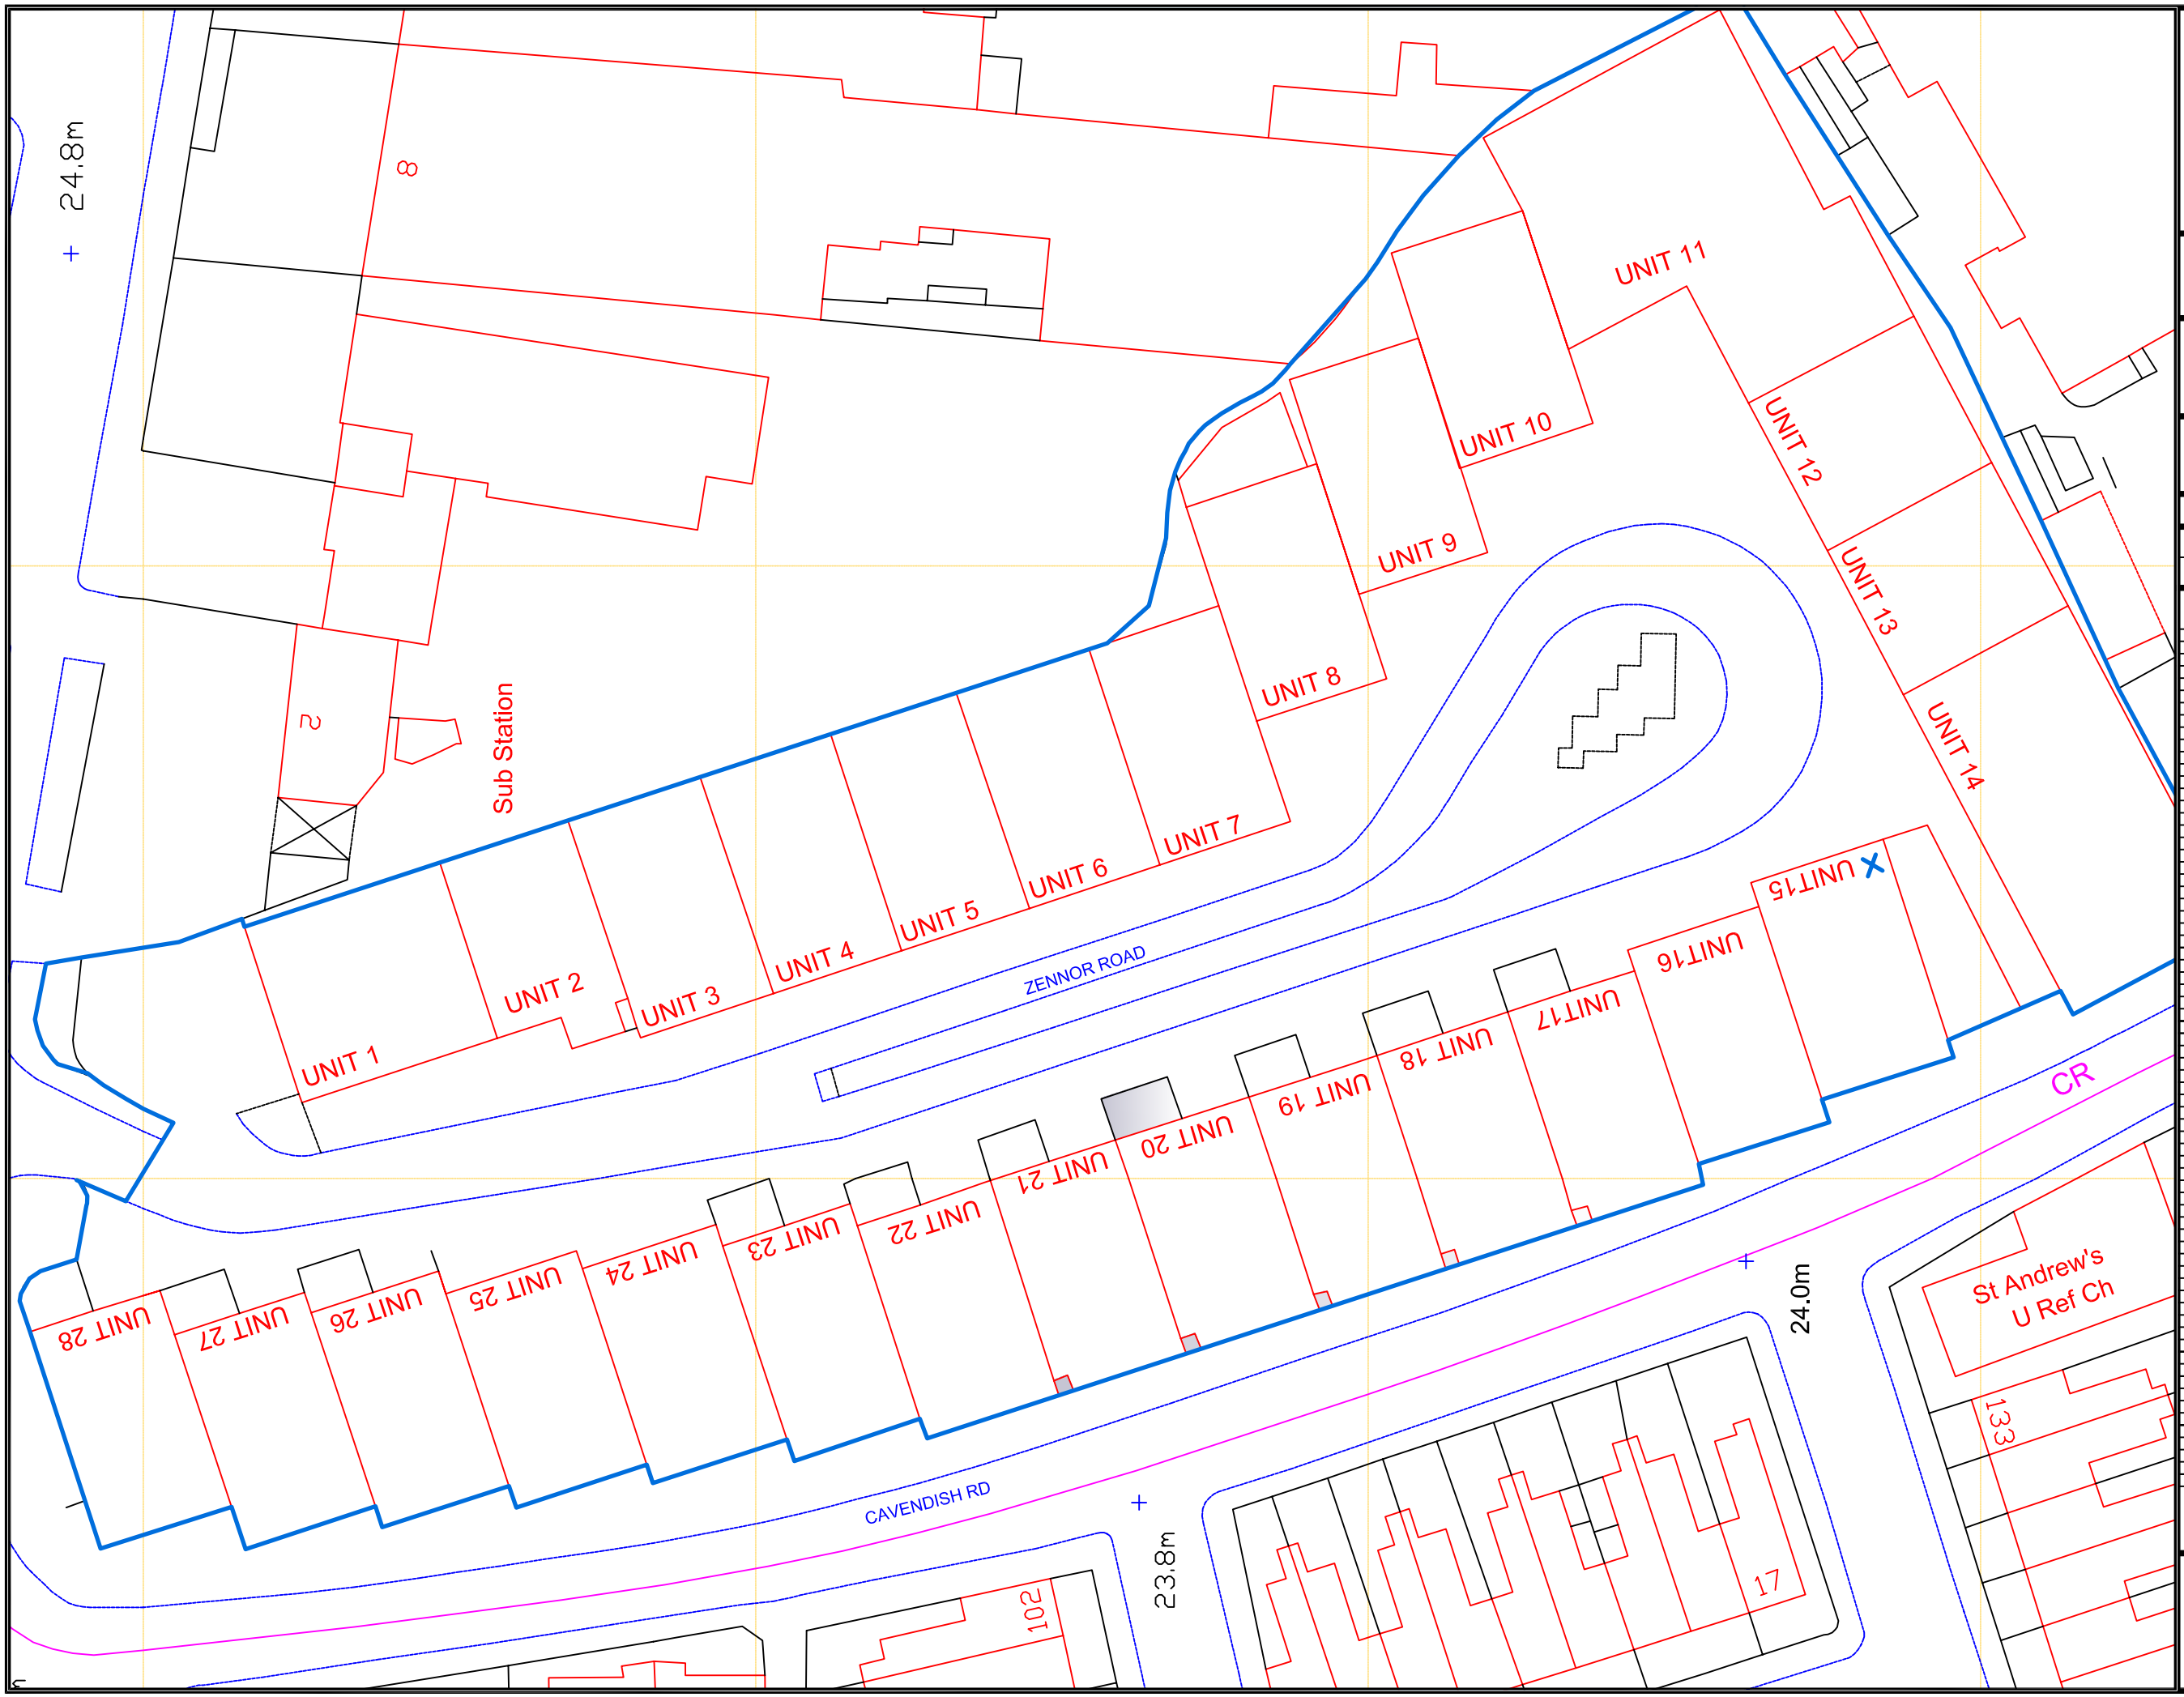

Workspace Group

Magenta House
85 Whitechapel Road
London E1 1DU

Tel: 020 7247 7614 Fax: 020 7247 0157

www.workspacegroup.co.uk

Project Title:	Project Ref. :
Zennor Road	Current Layout

Address:
Zennor Road
Tooting Bec
London SW12 0PS

Drawing Title:	Drawing No:
Site Plan	ZX/WSG/SP/001

Date: 09 01 2006	Scale: 1:500@ A3

Revisions:	None						
Date:							

Amendment Notes:

Notes:
1. Do not scale off the drawing. Use given dimensions only.
2. All dimensions to be checked on site.
3. Architect to be notified of any omissions or errors.

Workspace Group