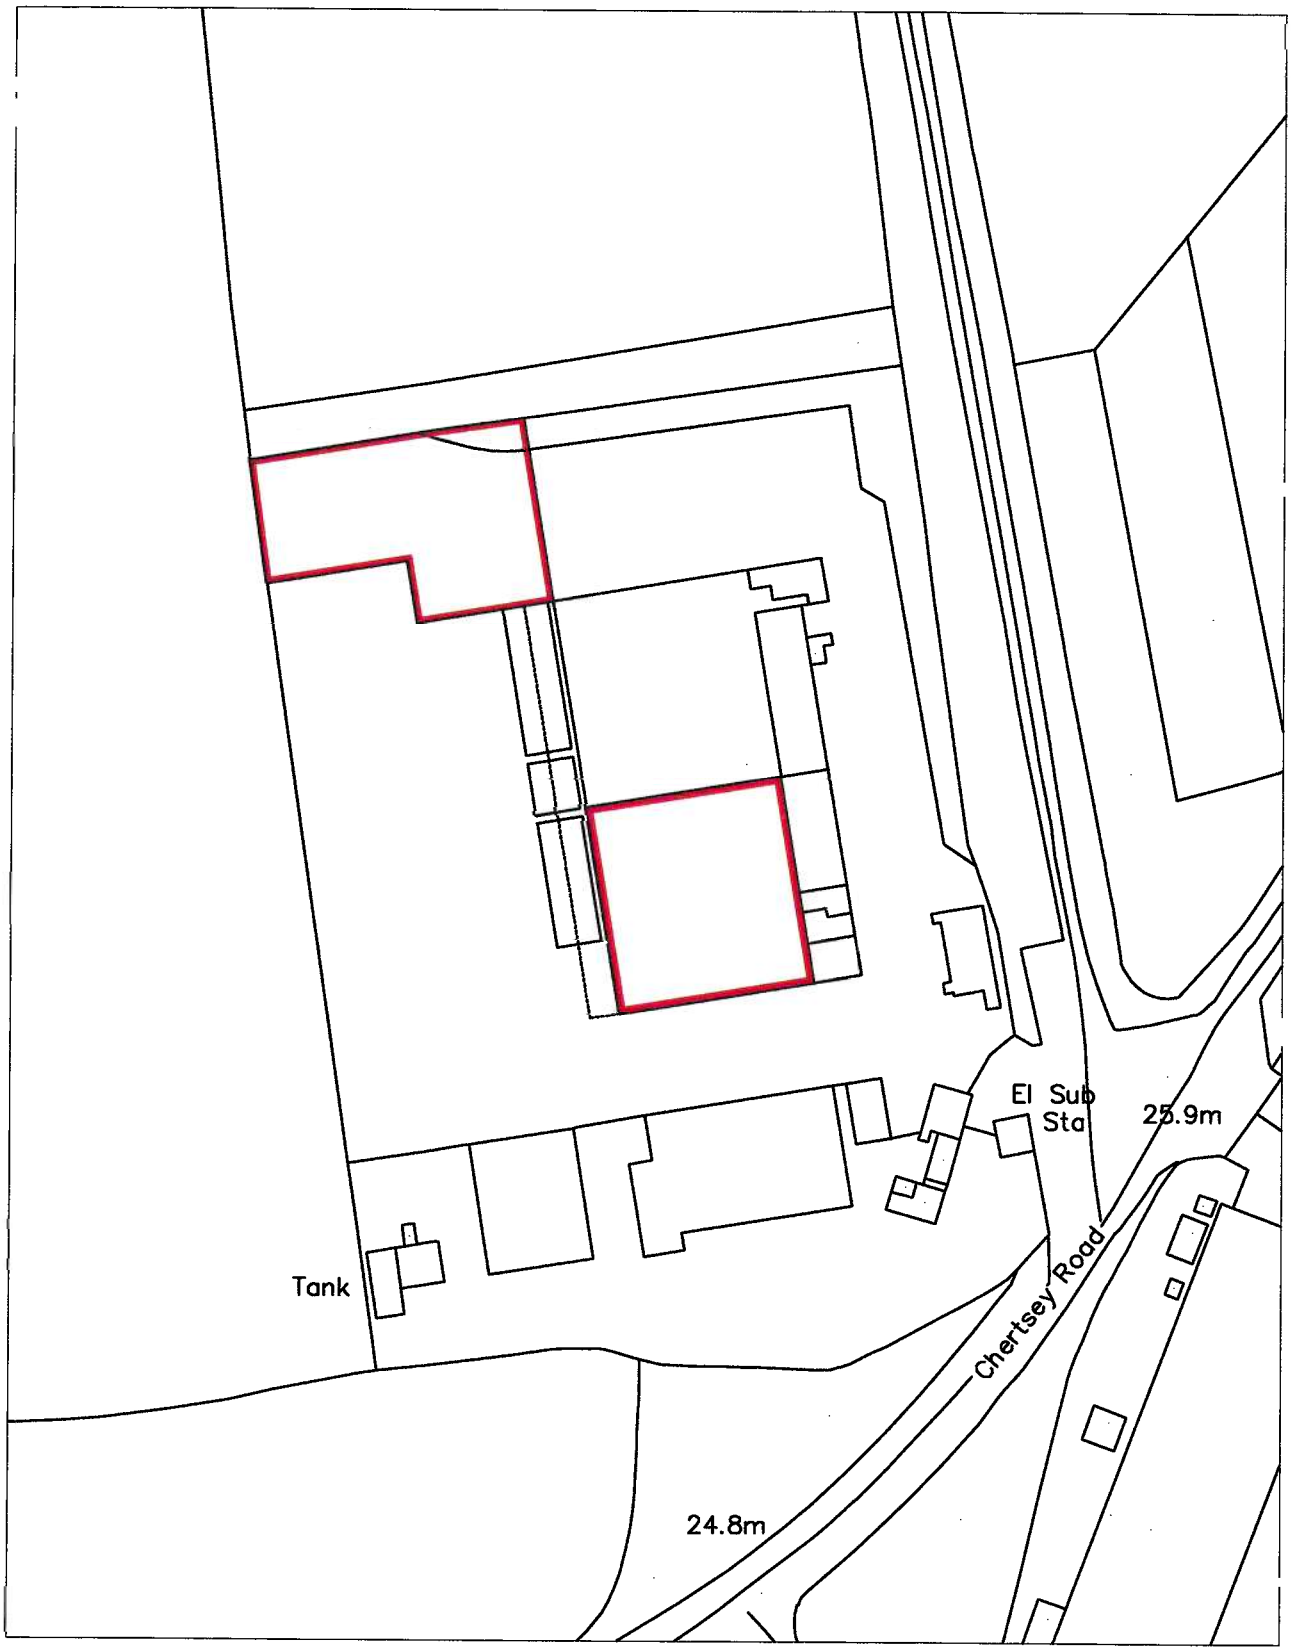

Copyright BK
Do not scale this drawing, use figured dimensions only.

This map is based upon Ordnance Survey material with the permission of Ordnance Survey on behalf of the Controller of Her Majesty's Stationery Office © Crown copyright. Unauthorised reproduction infringes Crown copyright and may lead to prosecution or civil proceedings. Licence number 100020449

BK Bruton Knowles

Bruton Knowles
2 Paris, Parklands
Railton Road
Guildford
GU2 9JX

Tel: 00 44 (0) 1483 238380
Fax: 00 44 (0) 1483 238399

Web: www.brutonknowles.co.uk

CLIENT
Alpha 319 Newman Sisters

JOB TITLE
Unit K - Alpha 319
Chertsey Road
Chobham
Surrey GU24 8ND

DRAWING TITLE
Ground Floor &
Hardstanding
CARS Holdings Limited

SCALE	1:1250	Setup Size	A4
DRAWN	BB		
DATE	February 2016		
DRAWING NUMBER	BK2359-G		Rev