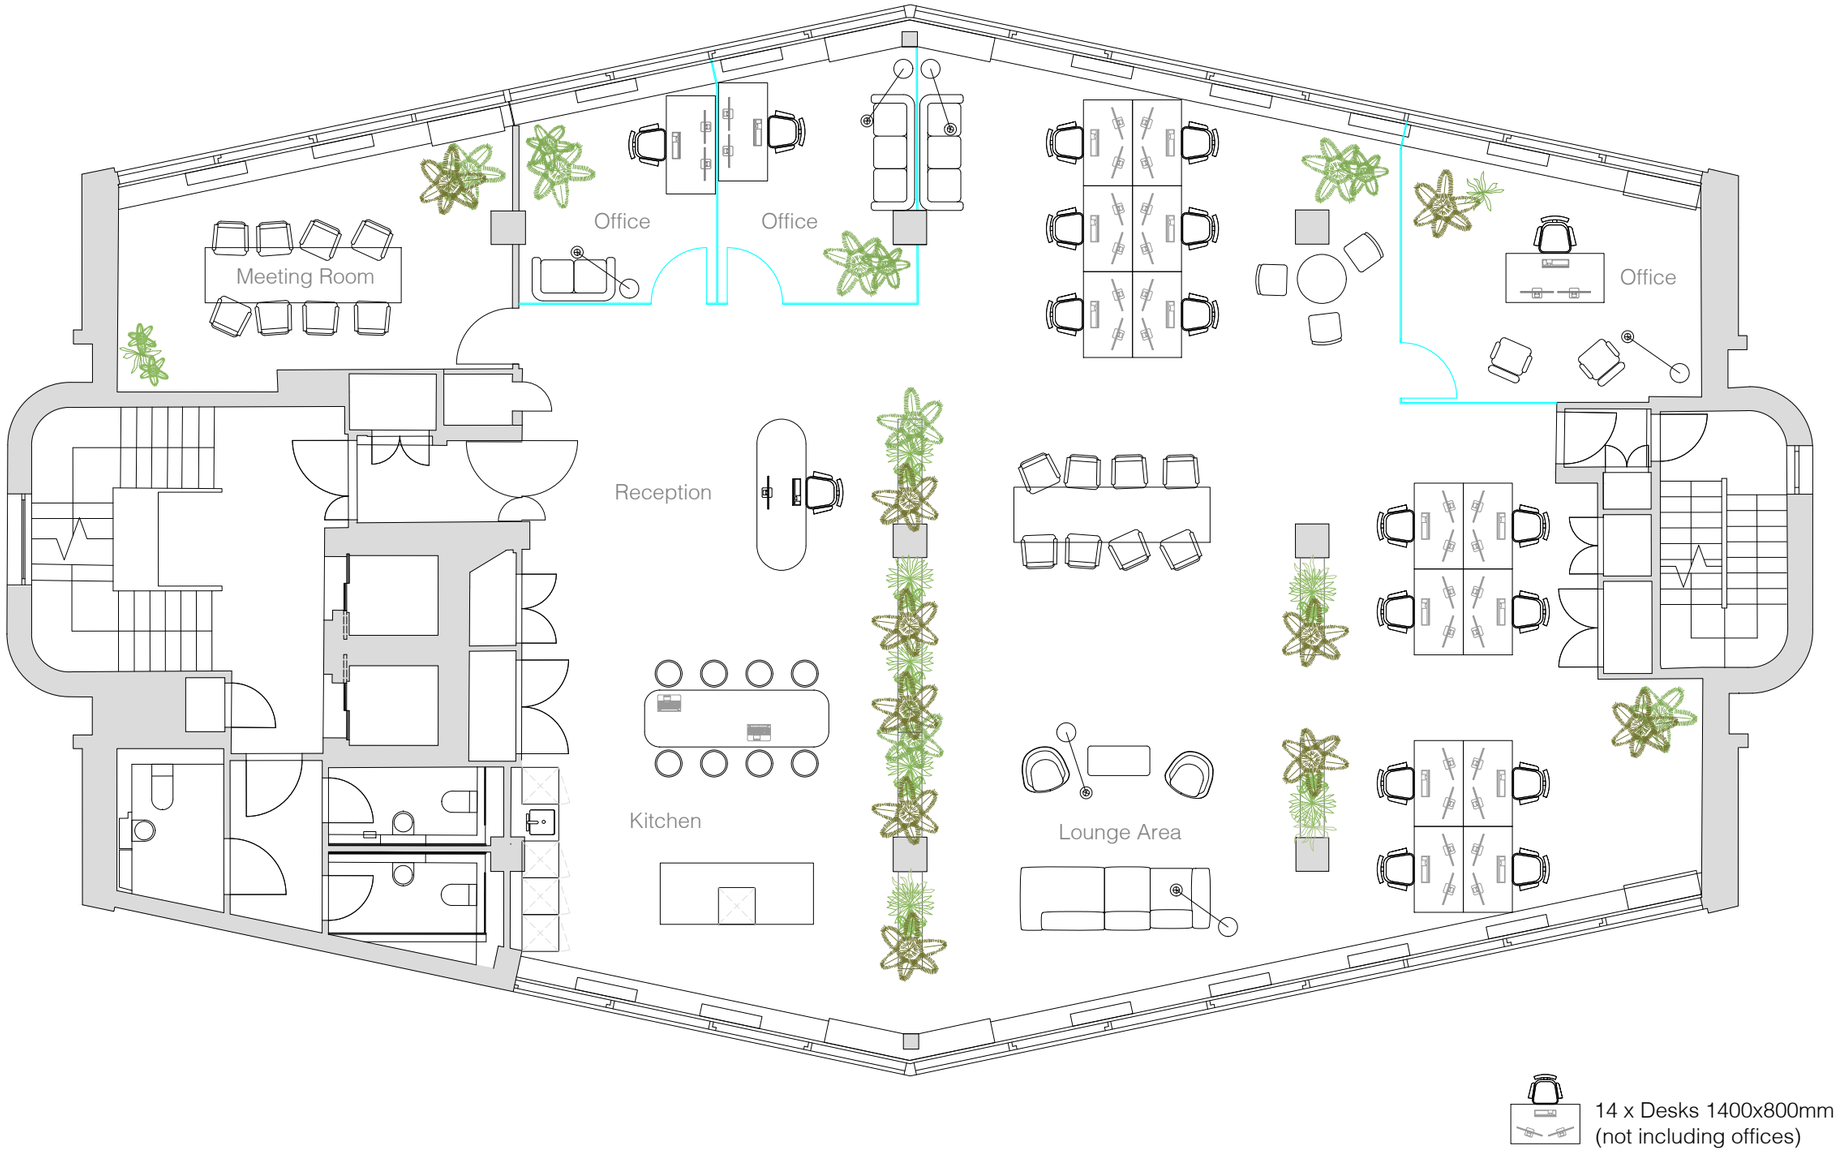

Notes

Drawing for design intent purposes only. All final fitout and furniture plans to be carried out by others. Do not scale from drawing. All designs to be checked and approved by Building Control before commencement on site.

N

Scale

1:100 1:200 — 0m 1 5 / 0m 2 10

1:1250 1:2500 — 0m 10 50 / 0m 20 100

Rev	Date	Description
A	05/02/26	Revisions to furniture layout

akroteria

Client

F55 G Chateau S.a.r.l

Project

60 Charlotte Street,
London, W1T 2NU

Drawing Title

Fifth Floor
Furniture Layout

Status

Feasibility

Scale	Date	Drawn	Rev	
1:100	16/10/25		A	A3
Drawing Number		Checked		
2562/002			RICS	