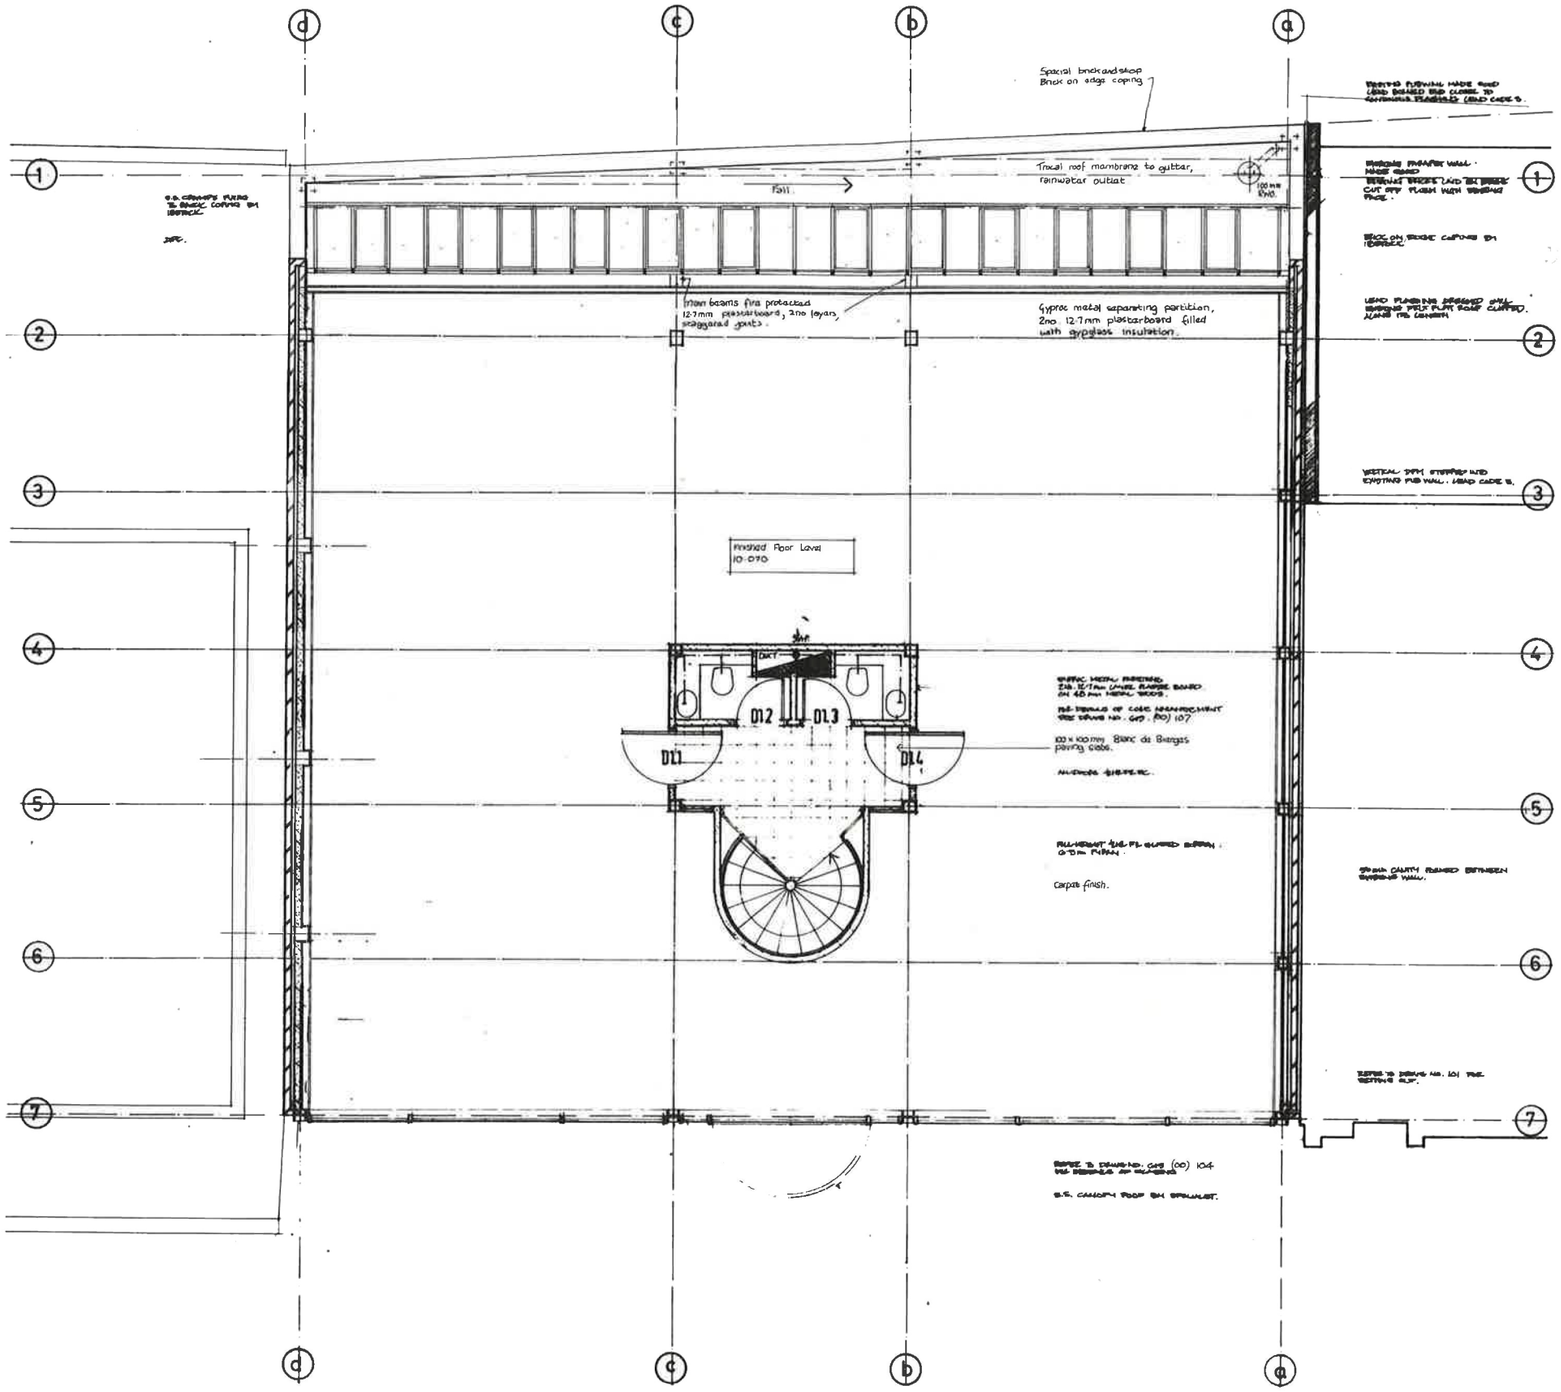


THIS DRAWING IS TO BE READ IN CONJUNCTION WITH ALL RELEVANT STRUCTURAL ENGINEERS DETAILS

REVISIONS	
D	FLOOR LEVEL AMENDMENT 07-05-87
C	General amendments 28-4-87
B	Site boundary amended 1-4-87
A	HOTEL / GARAGE / REAR WALL 09.1.87

MANSER ASSOCIATES
ARCHITECTS
8 HAMMERSMITH BROADWAY LONDON W6 7AL
TELEPHONE 01-741 4581
TELEX 936275 FAX 01 741 2773

CONTRACT	107a HAMMERSMITH BRIDGE ROAD
DRAWING	FIRST FLOOR PLAN
SCALE 1 50	DATE JAN 87
NUMBER 619 (00) 102	REVISION C