NOTE:
OSLO PALETTE

	DATE	COMMENT
A	19/03/2025	UPDATED TO SUIT CLIENT FEEDBACK

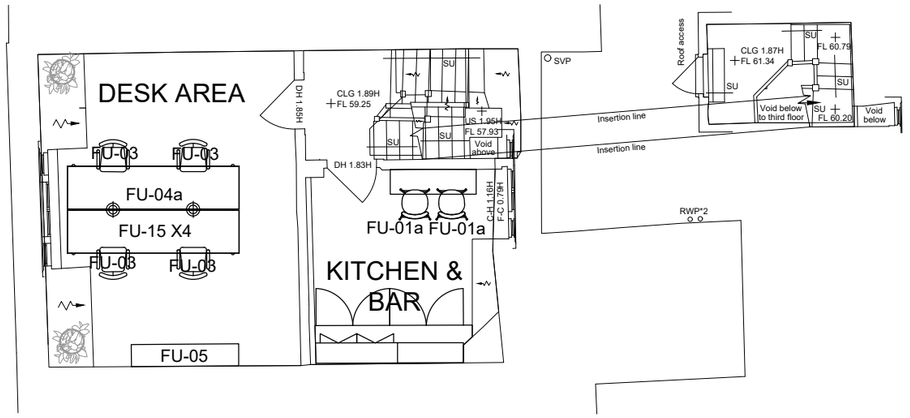

03 THIRD FLOOR PLAN
SCALE 1:100

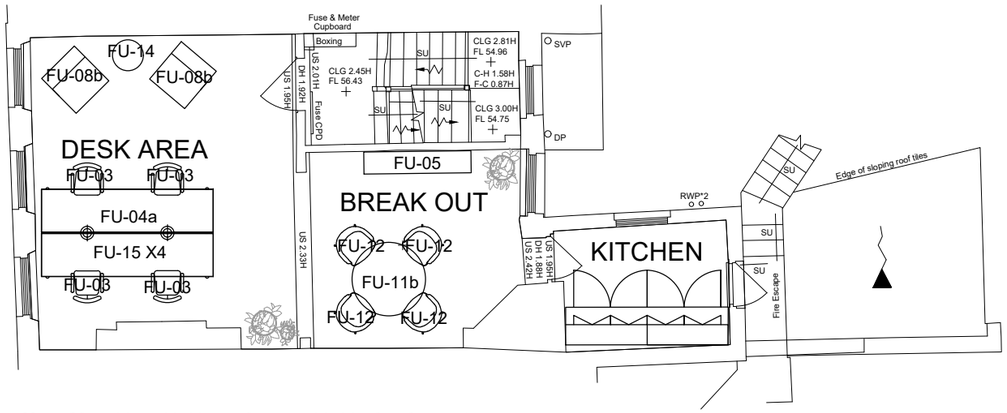

02 SECOND FLOOR PLAN
SCALE 1:100

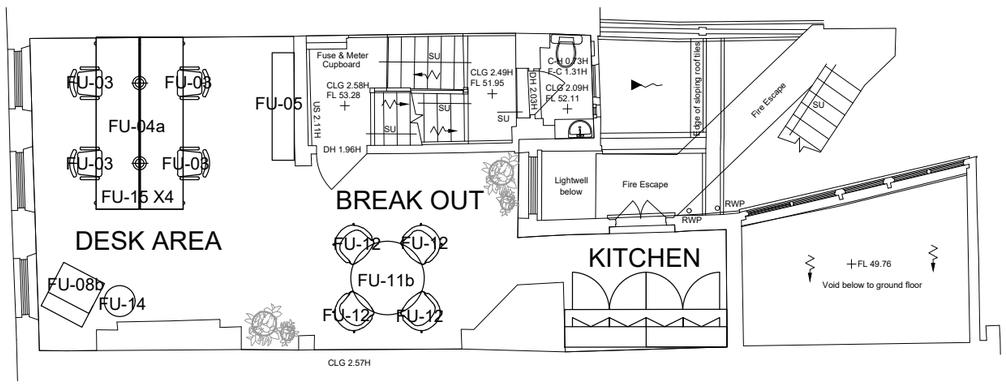

01 FIRST FLOOR PLAN
SCALE 1:100

FEASIBILITY

NOTES

DO NOT SCALE FROM THIS DRAWING. ALL DIMENSIONS ARE TO BE CHECKED ON SITE PRIOR TO MANUFACTURE/CONSTRUCTION. ANY DISCREPENCIES ARE TO BE RELAYED TO STUDIO PAX IMMEDIATELY.

© STUDIO PAX 2025

STUDIO PAX

PROJECT
47 Berwick Street

DRAWING TITLE
GENERAL ARRANGEMENT PLANS

FIRST ISSUE	SCALE	SHEET SIZE
10/03/2025	1:100	A3

DRAWING NUMBER	REV
2025_112_100	A