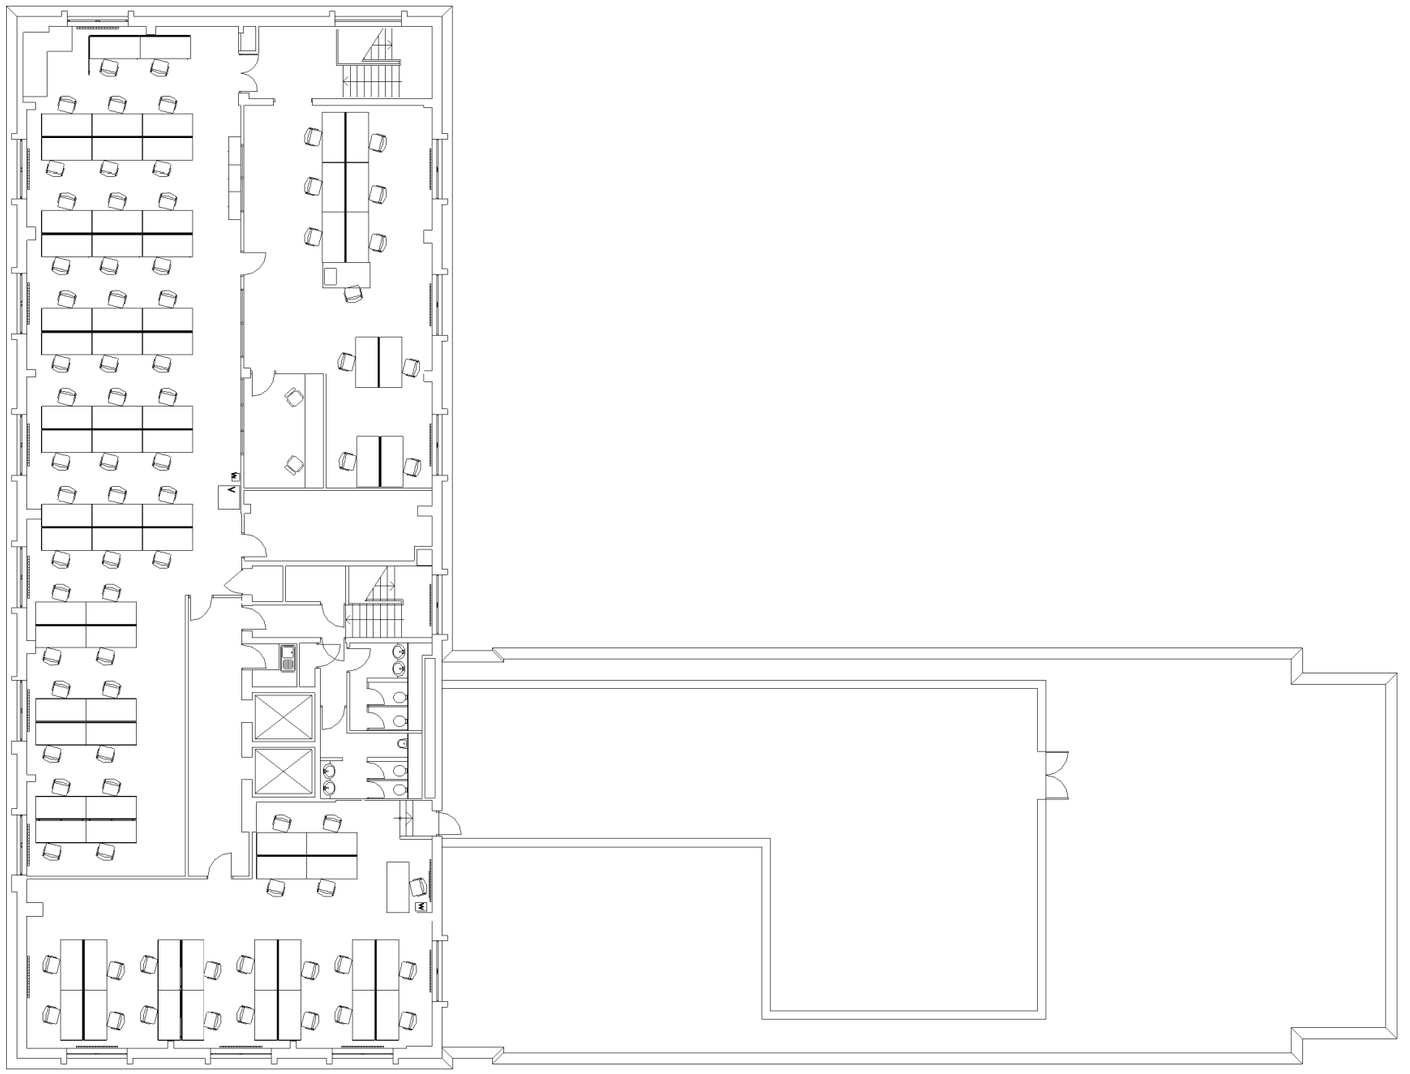

INTERIOR ARCHITECTS

LONDON
4TH FLOOR, 77 BASTWICK STREET
LONDON, EC1V 3PZ
P+44(0)20.7979.8100

© 2019 INTERIOR ARCHITECTS INC. (UK) BRANCH.

Project Name: **CHUBB CRAWLEY LEVEL 03**

Project Number: **-**

Issue: **05/27/20**

Scale: **1 : 200**

Date: **09/01/2023 14:58:17**

Drawing Name: **SD-A5.03**

Revision: