© COPYRIGHT AND ALL INTELLECTUAL RIGHTS REMAIN THE PROPERTY OF CREATE ARCHITECTURE LTD
ALL DIMENSIONS ARE TO BE CHECKED ON SITE PRIOR TO CONSTRUCTION
AND ALL DISCREPANCIES TO BE REPORTED TO info@createarchitecture.co.uk

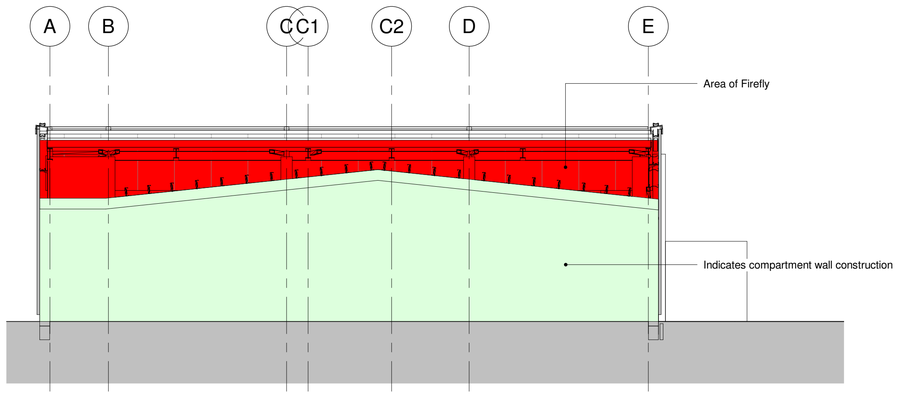

Compartment Wall Looking from Unit 6

1 : 100

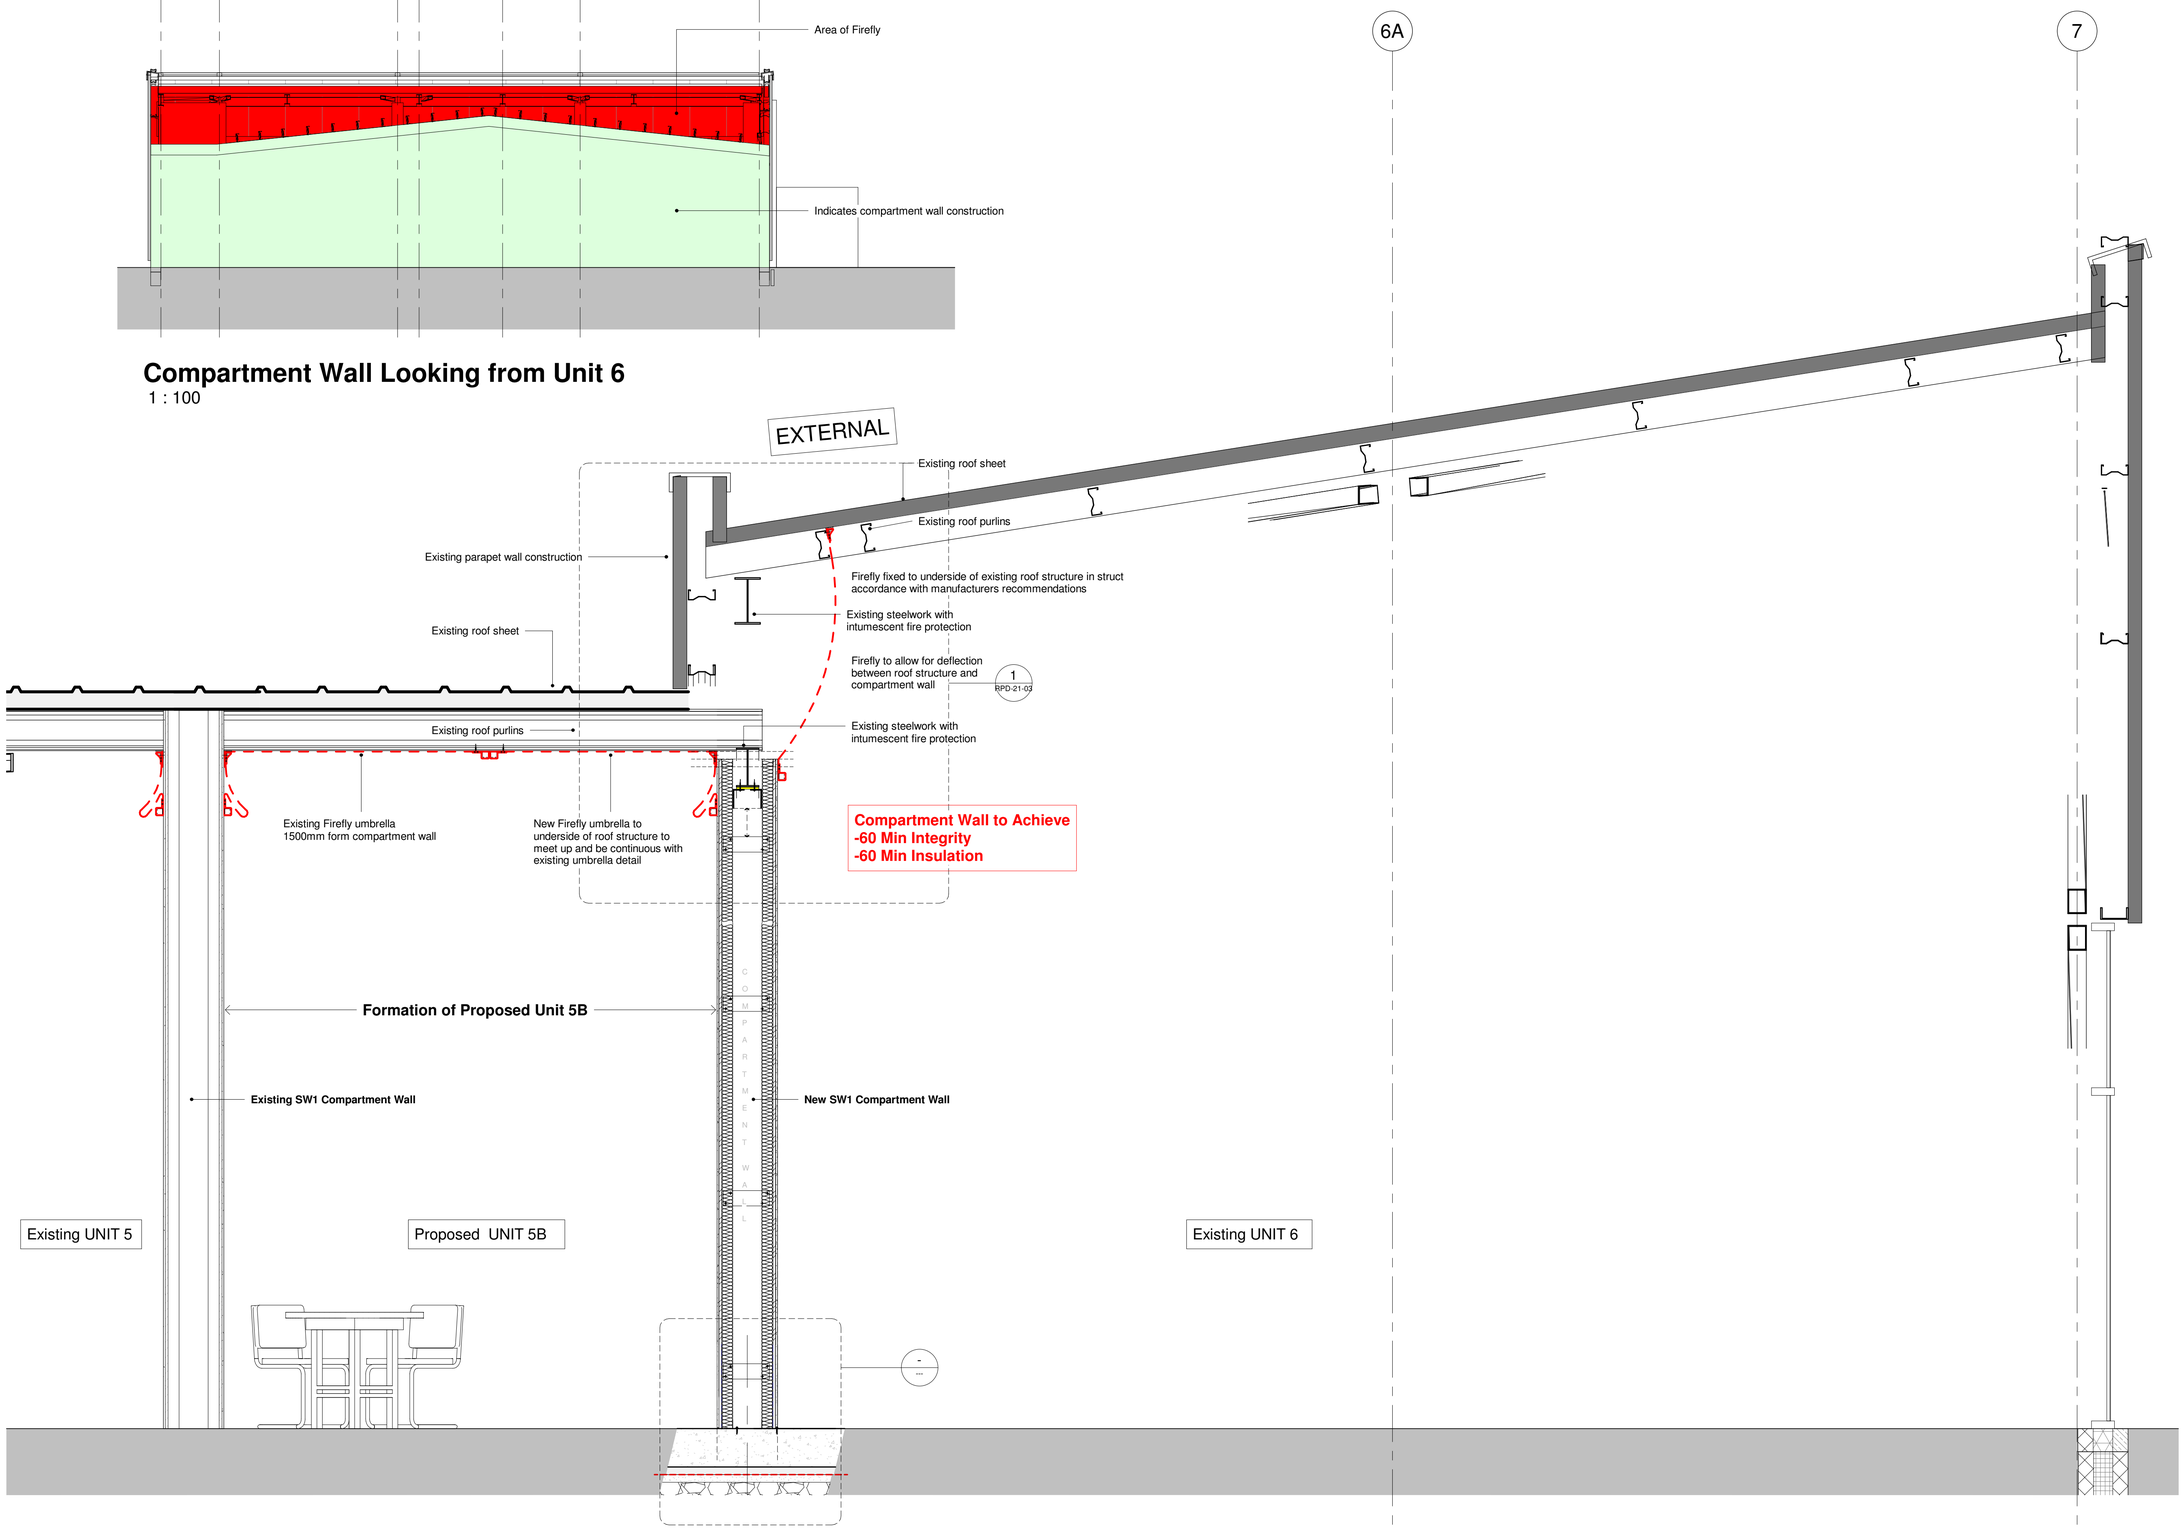

Section Through Unit

1 : 20

Revision:	Description:	Date:

Project:	Originator:	Volume:	Levels:	Type:	Role:	Number:	Revision:
2017-141	CAL	ZZ	ZZ	DR	A	RPD-21-02	

Project: Mixed Use Development
Fieldon Bridge
St Helen Auckland

CAL Project No: 2017-171

Client: Fieldon Bridge Developments Ltd

Drawing: **Cross Section Through Unit**

Scale:	Print Size:	Drawn By:	Chckd By:
As indicated	A1	NT	MN

Map House,
3 George Stephenson Court,
preston Farm,
Stockton on Tees,
TS183TG

t: 01642 062521
e: info@createarchitecture.co.uk

Architectural Consultants | Land & Property Consultants | Development

a Private Limited Company - reg. no. 08859320