


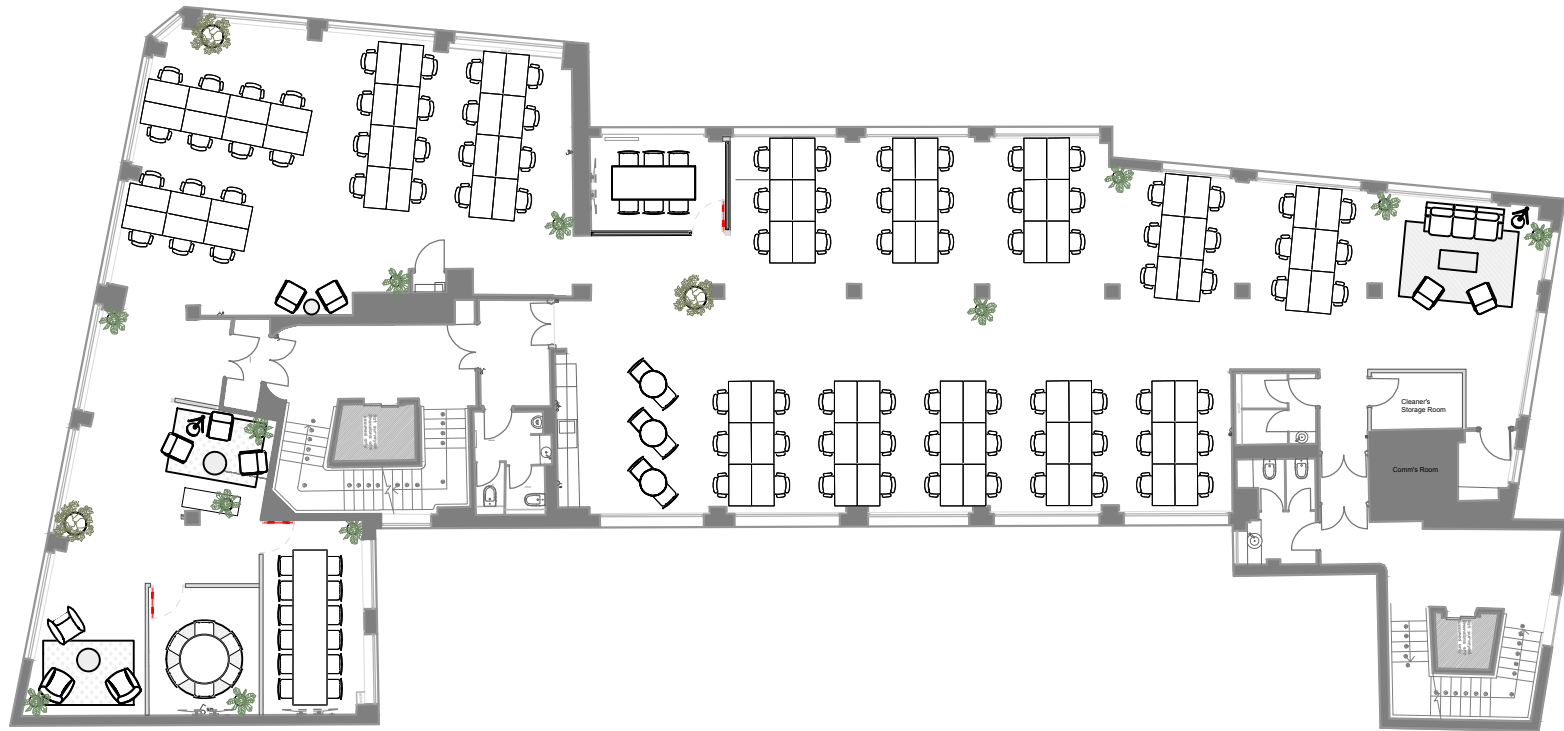

NOTES CDM Regulations 2015 The client must abide by the construction design and management Regulations 2015. The client must appoint a contractor as principle design in writing (to plan, manage and coordinate the planning and design work) and a principle contractor (to plan, manage and coordinate the construction and ensure there are arrangements in place for managing and organising the project.)	NOTES: QTY. 90 desks QTY. 2 6px MT RMs QTY. 1 12px MT RM QTY. 1 Large Soft Seating Zone QTY. 2 Medium Soft Seating Zone QTY. 1 Small Soft Seating Zone QTY. 1 Tea Point		PROJECT NO. KBH02		
	DRAWN BY DL	DATE 28-AUG-26	OPTION	TITLE L05 PHOTOGRAPHY GA	
	REVISION 0		STATUS	SITE 229 High Holborn, London WC1V 6JQ	