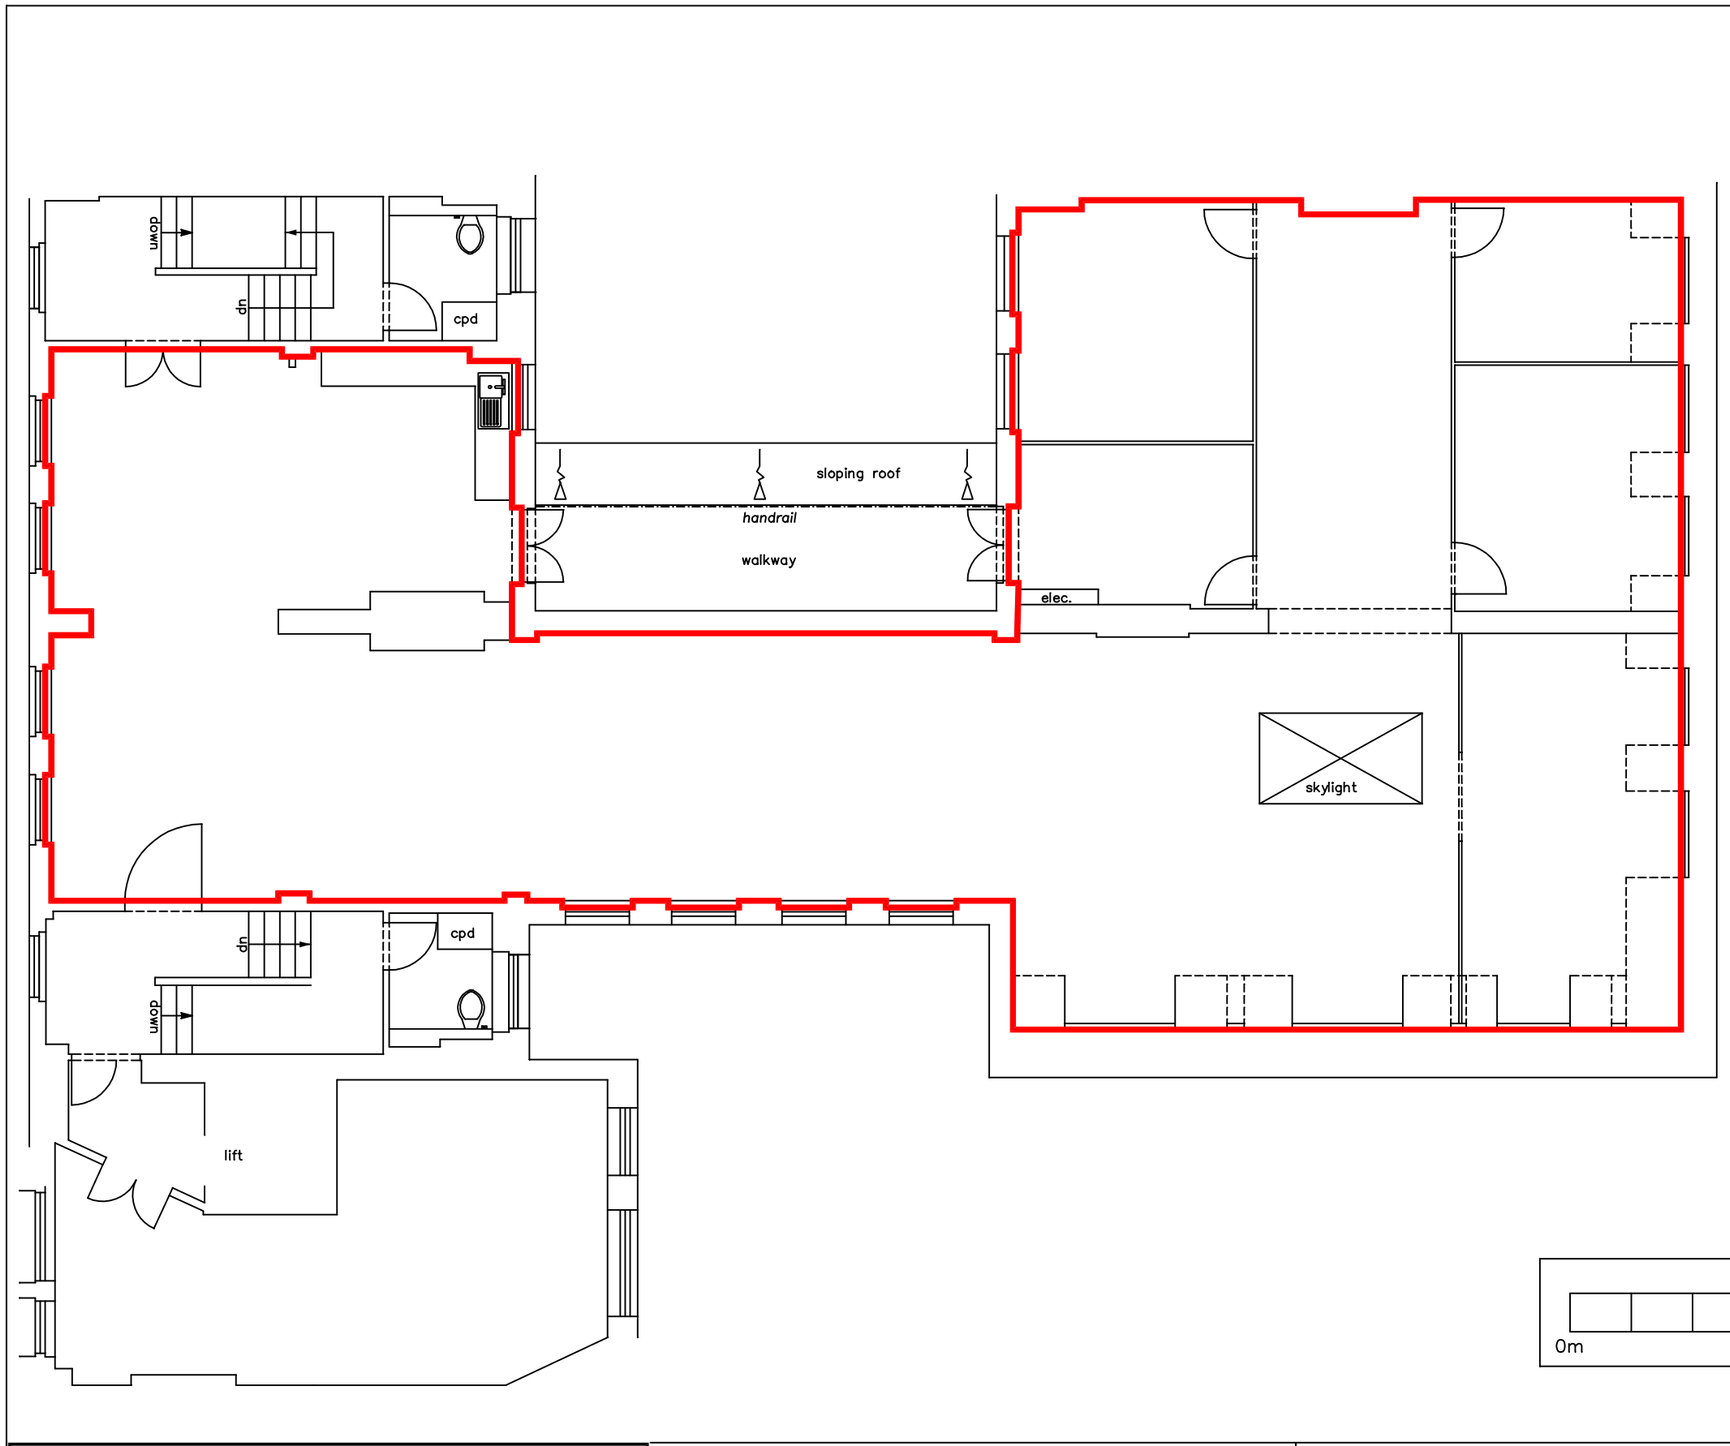

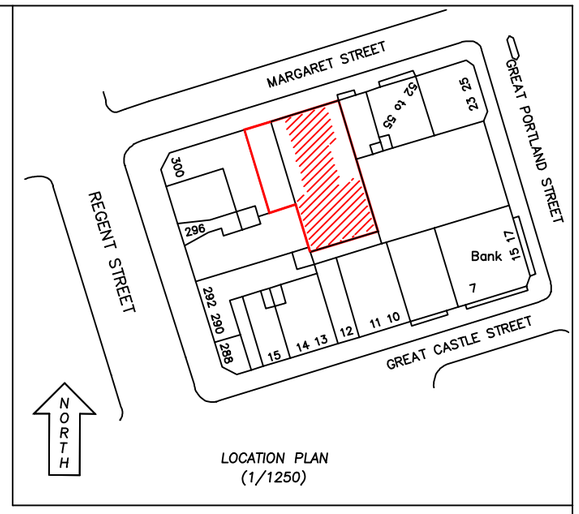

LOCATION PLAN
(1/1250)

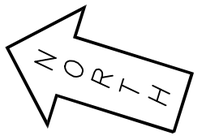

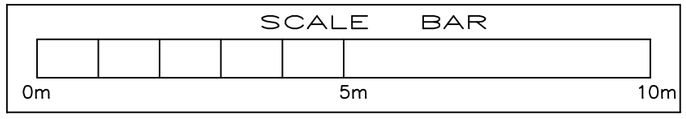

GRYPHON SURVEYS
Unit 5, Coptfold Hall Farm
Writtle Road
Margaretting, Essex, CM4 0EL
Telephone: 01277–212794
e–mail: admin@gryphonsurveys.co.uk
www.gryphonsurveys.co.uk

Project: 47–50 MARGARET STREET LONDON, W1	Drawn LJR	
	Checked	
Title: THIRD FLOOR (EAST) LEASE PLAN	Scale 1/100@a3	Ref: G8207–1
	Date 07/25	