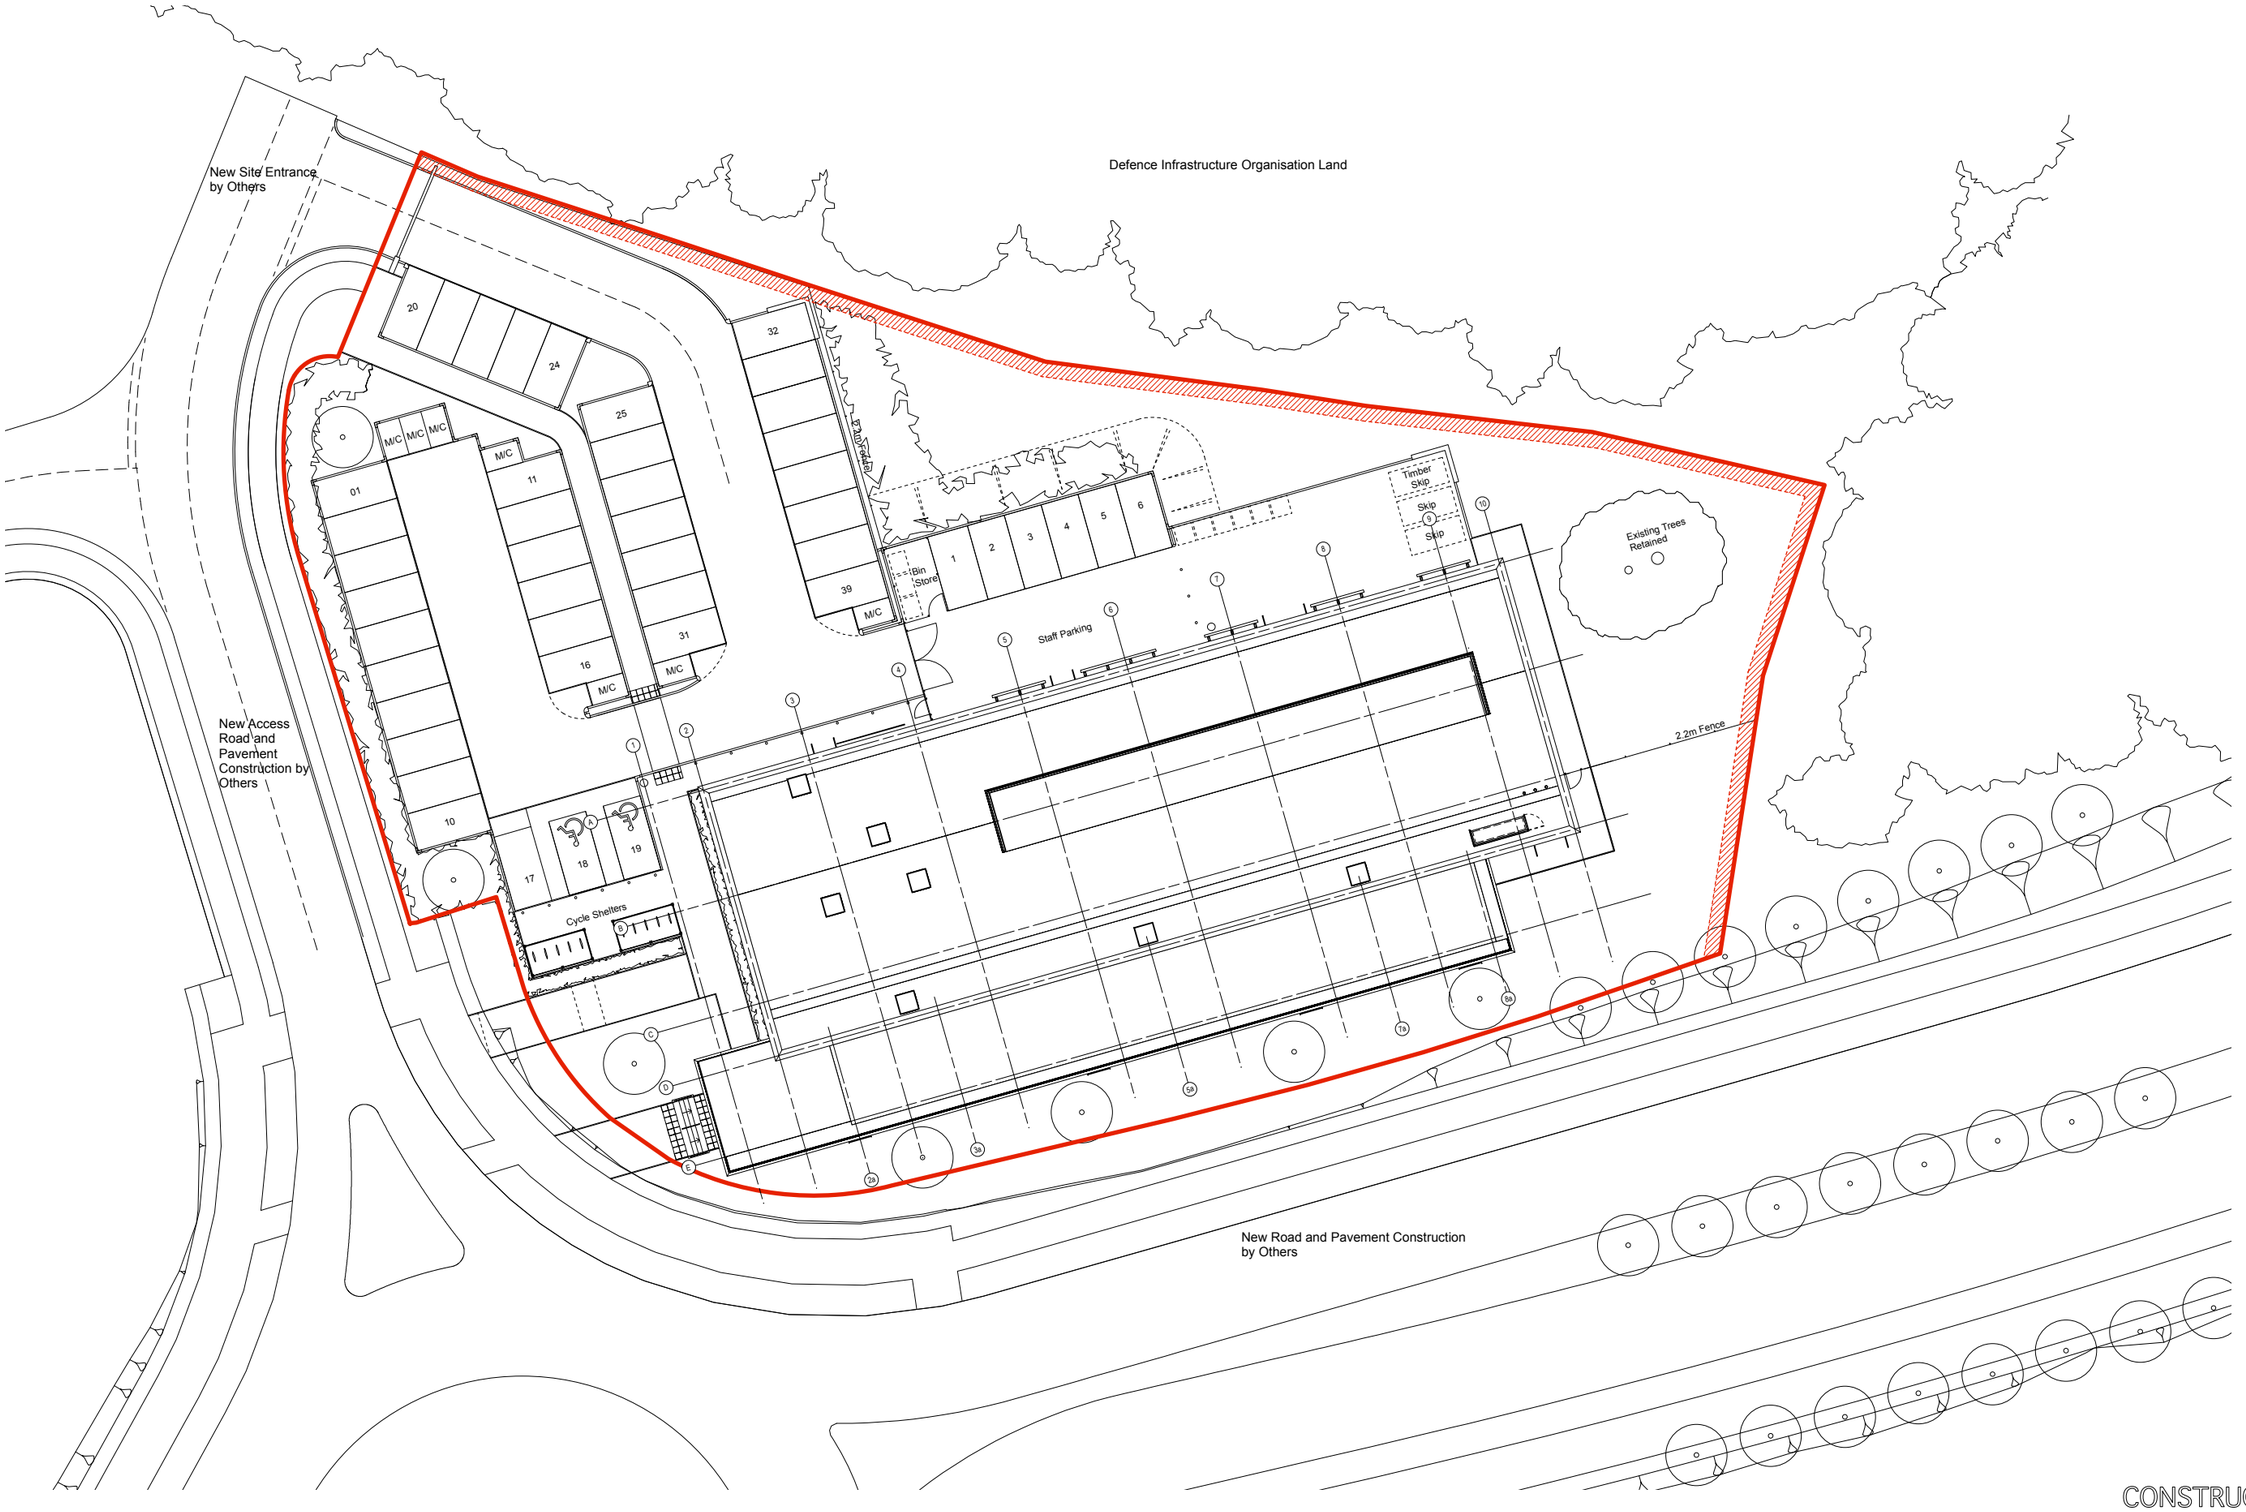

CONSTRUCTION

rev	date	description	drw	chkd
P1	09/11/15	New drawing. DRAFT ISSUE.	MD	
P2	11/12/15	Northwest corner redevelopedd to allow 5No. additional parking spaces.	MD	
P3	18/12/15	2no. car parking spaces added.	HU	NJC
P4	14/04/16	Tree re-instated. Note updated.	MD	NJC
C1	24/05/16	Construction Issue.	MD	NJC

General Notes

1. To be read in conjunction with all other architect's, structural and service engineers' drawings, schedules and specifications.

Site boundary

1m Defence Infrastructure Organisation Fence Access Easement Strip. Area to be kept clear of obstruction.

N

Interserve

Interserve Construction Limited
George Road, Erdington, Birmingham, B23 7RZ
Tel: 0121 344 4888, Fax: 0121 344 4801
E-mail: mail@interserveprojects.com

0m 5m 10m 15m 20m

Perkins Ogden Architects

01962 735155 www.perkinsogden.com
Construct House Winchester Road Alresford SO24 9EZ

SHEET CONTENTS

Hampshire County Council, Whitehill and Bordon Future Skills Centre, Louisburg Barracks

Site Plan

SCALE	CREATED	DRAWN	DRAWING NO.	REVISION
1:200 @ A1 1:400 @ A3	10/2015	MD	**5262 / 0-020**	C1