



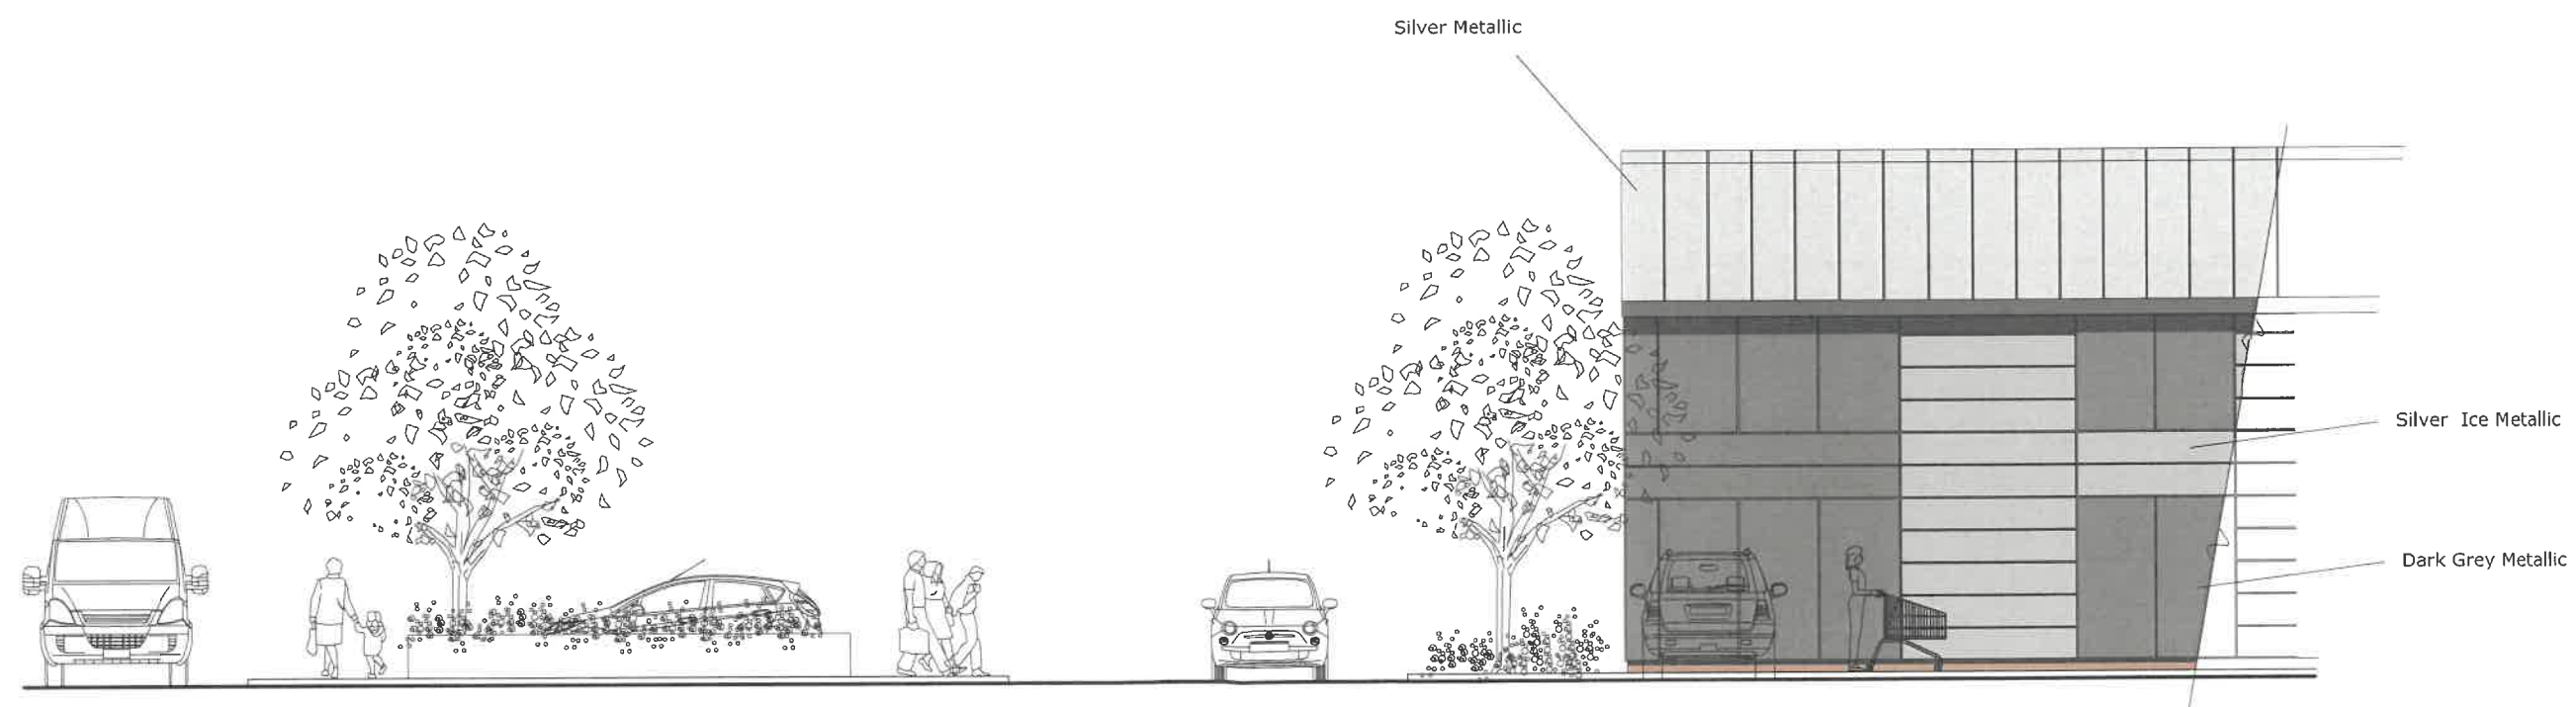

South

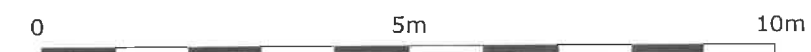


Part East



2-6 JEFFERSON WAY, THAME


W J Macleod
ARCHITECT
70b High Street Northwood Middlesex HA6 1BL
phone 01923 540600

Drawing Number	Revision
23 / 3538 / 4	
Date	
1 / 6 / 23	
Scale	
1:50@A1	

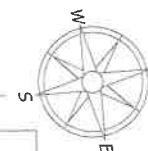

B E R T I E R O A D
THAME BUSINESS PARK

W E N M A N R O A D

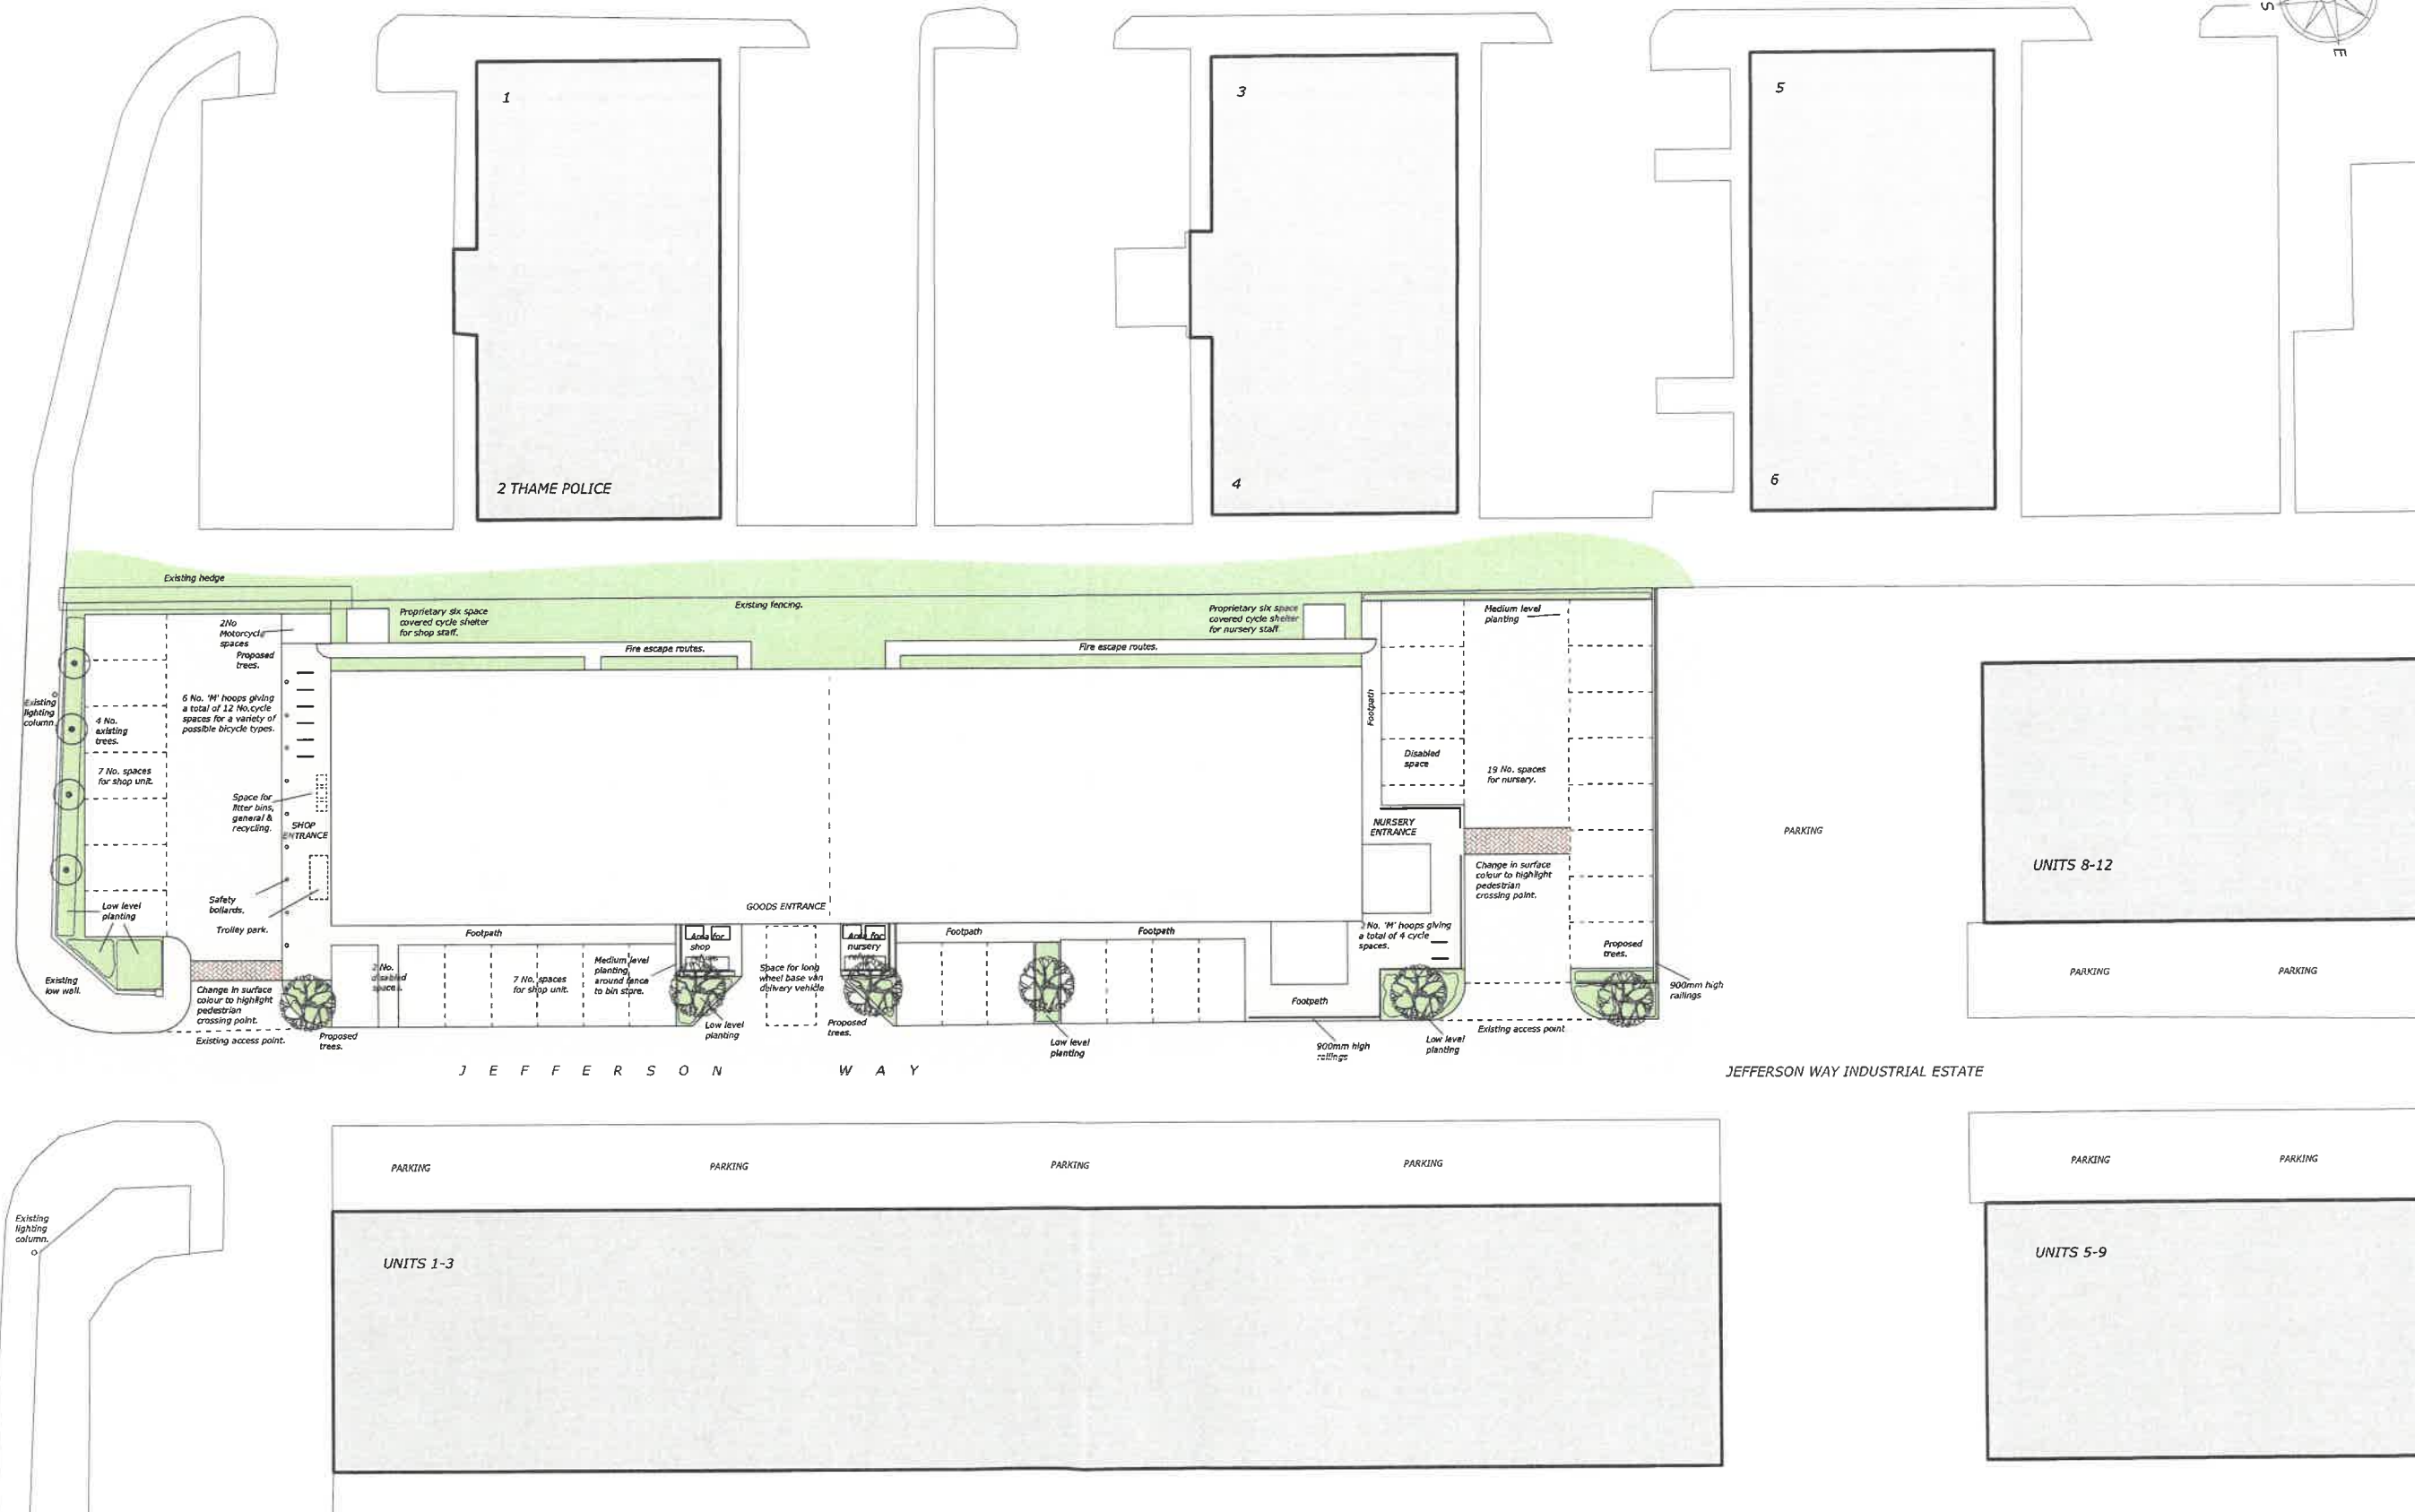

J E F F E R S O N W A Y

JEFFERSON WAY INDUSTRIAL ESTATE

2-6 JEFFERSON WAY, THAME

W J Macleod
ARCHITECT
70b High Street Northwood Middlesex HA6 1BL
phone 01923 940600

Drawing Number	23 / 3538 / 1	Revision
Date	1 / 6 / 23	
Scale	1:200 @ A1	

0 20m