
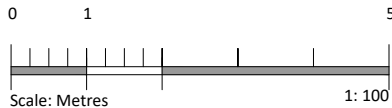
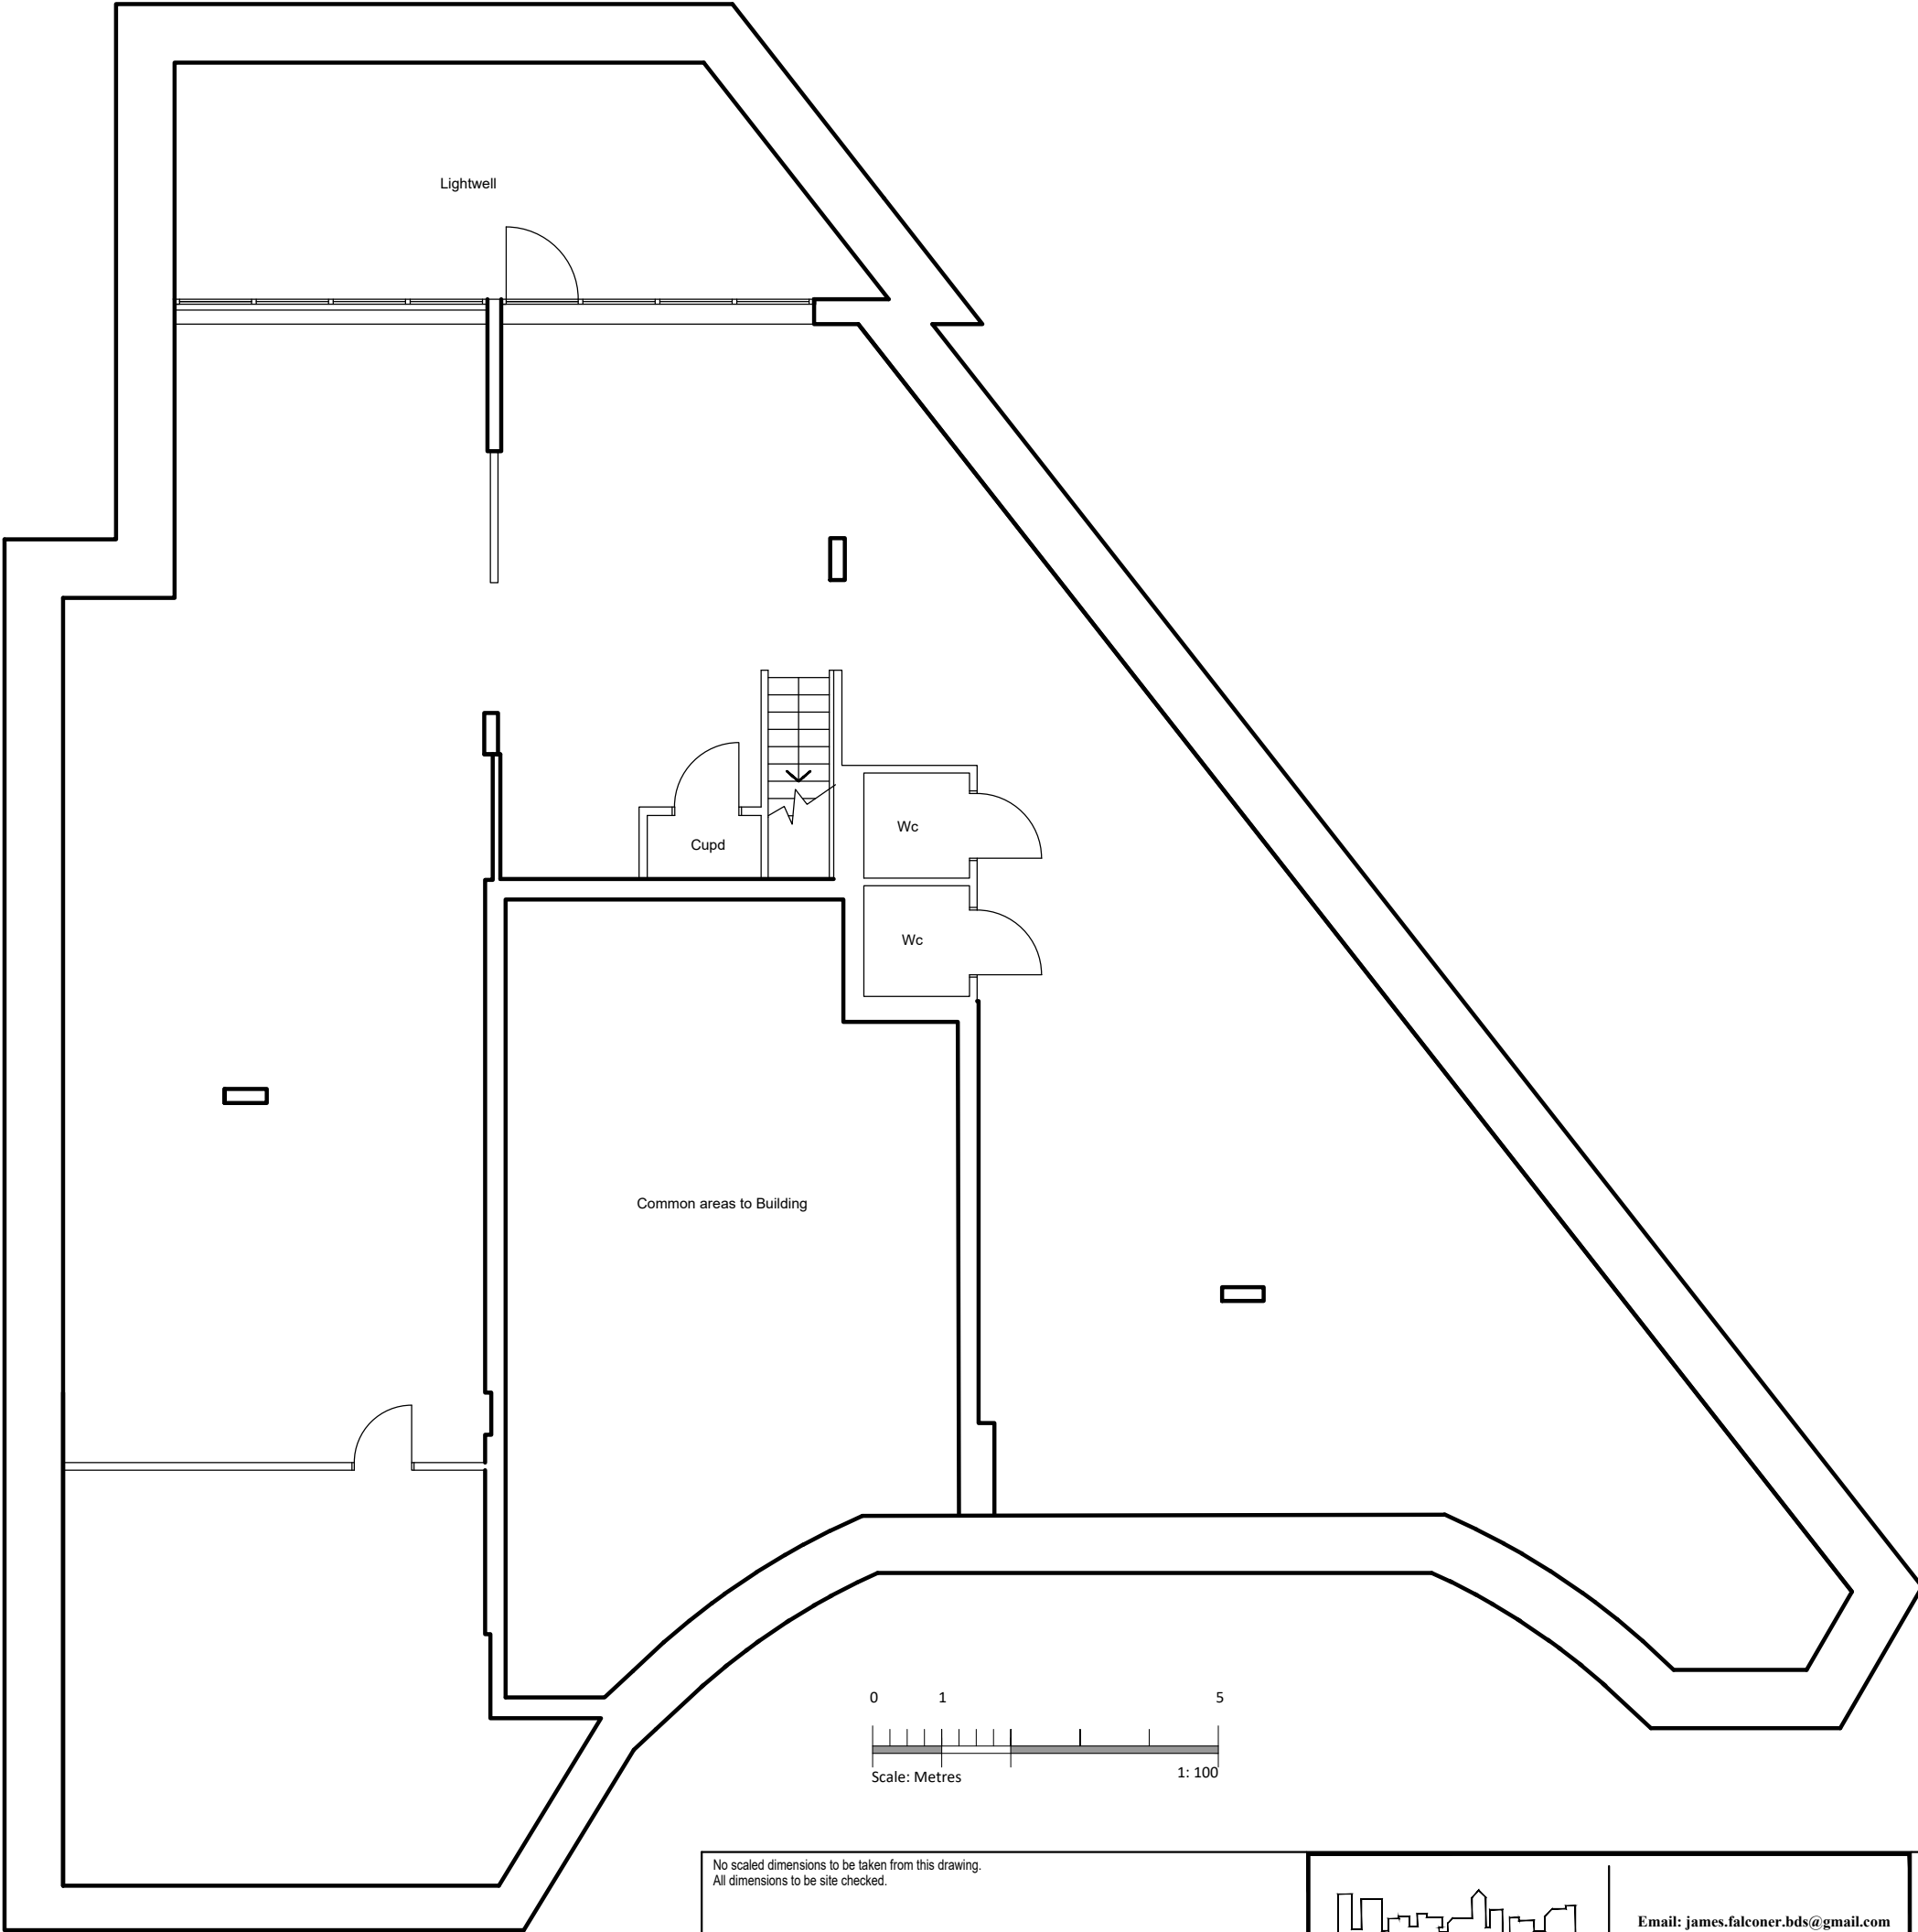


BASEMENT

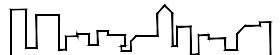

No scaled dimensions to be taken from this drawing.
All dimensions to be site checked.


James Falconer
BUILDING DESIGN SERVICES

Email: james.falconer.bds@gmail.com
Mobile: 0790 350 7938

Client

Project
2, 4 & 4A Tufnell Park Road,
London,
N7 0DP

Drawing PRELIMINARY ISSUE Existing Basement Floor Layout		
Drawing No. 9369/SK/01	Rev	Scale 1:100@A3
Date 12-2025	Drawn by JF	