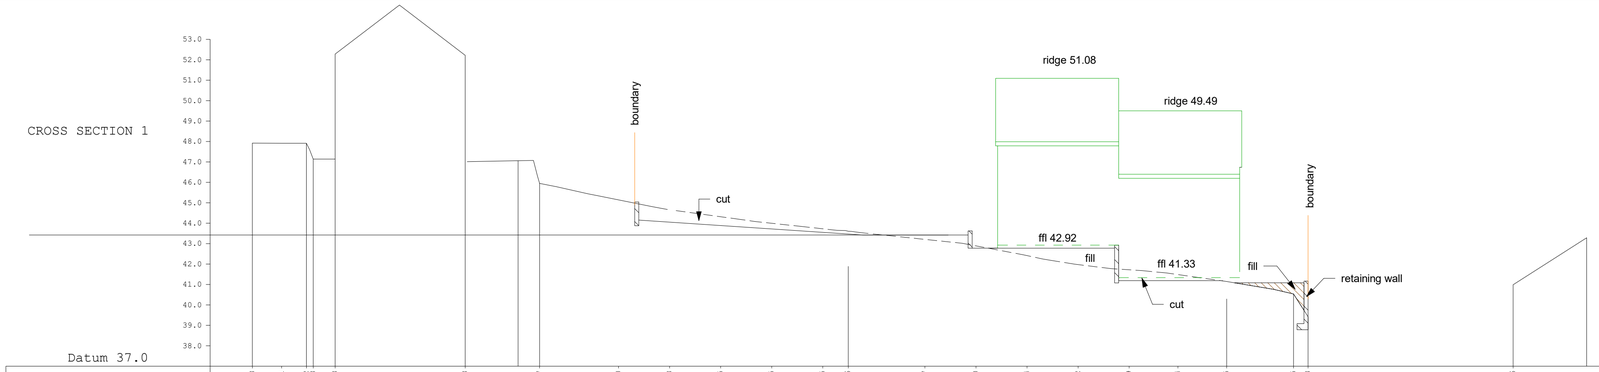
CROSS SECTION 1
Datum 37.0
boundary
cut
ridge 51.08
ridge 49.49
ffl 42.92
fill
ffl 41.33
fill
cut
boundary
retaining wall

| | | |