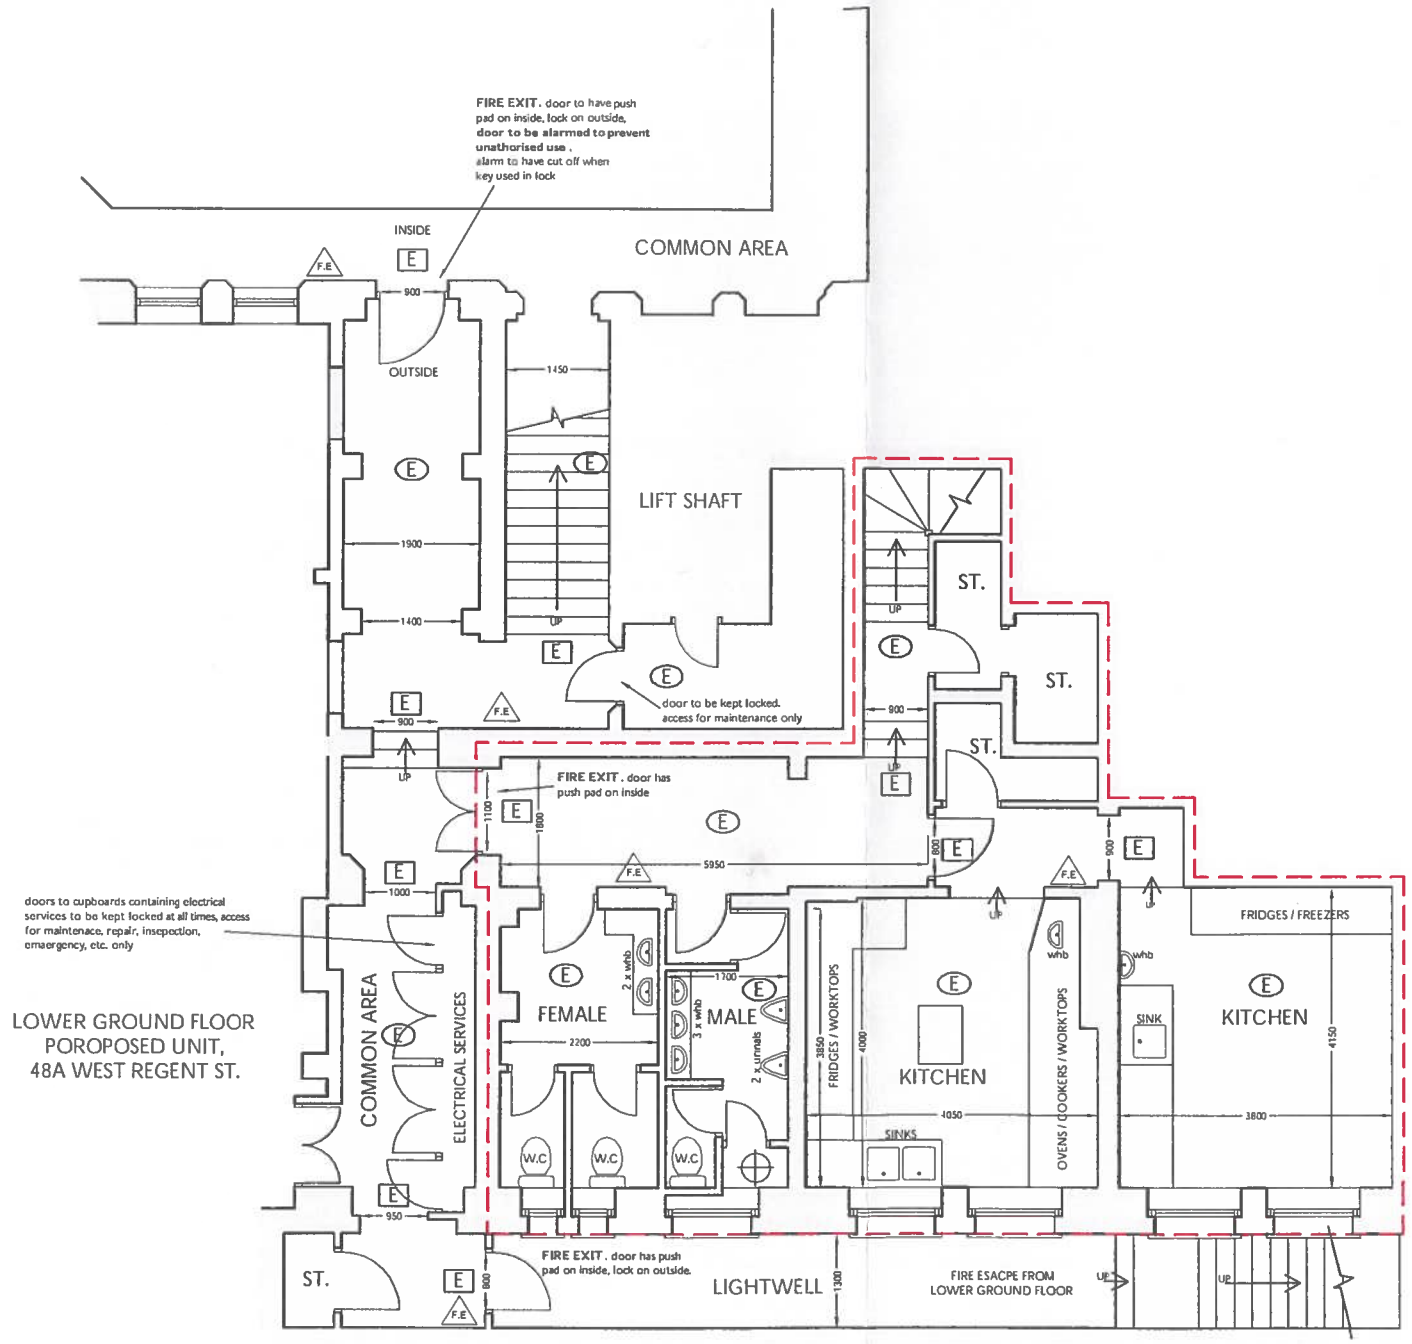

LOWER GROUND FLOOR PLAN
71 RENFIELD STREET

This drawing is the property of the Design Practice. Copyright is reserved by them and the drawing is issued on the condition that it is not copied, reproduced, retained or disclosed to any unauthorised person, either wholly or in part without the consent in writing of the Design Practice.

DIMENSIONS

N.B any variations between stated dimensions and site dimensions should be reported to the Architect prior to work being executed.

Ordinance Survey Mapping, Licence No. AR 100008776

HATCHING DENOTES AREA OF LICENSED PREMISES

HATCHING DENOTES ASSOCIATED COMMON AREAS

E — DENOTES EMERGENCY LIGHT FITTING, WITH DIRECTIONAL ARROWS

E — DENOTES EMERGENCY LIGHT FITTING

F.B — DENOTES FIRE BLANKET

F.E — DENOTES HAND HELD FIRE EXTINGUISHER

LICENSING APPLICATION

A	Minor Variations	Jul '12

DESIGN PRACTICE

CHARTERED ARCHITECTS
INTERIOR DESIGNERS
PLANNING SUPERVISORS

10 LYNEDOCH CRESCENT, GLASGOW G3 6EQ
TELEPHONE: 0141-332 4436
Fax: 0141 331 2751

E-MAIL: design@design-practice.com

Job: 71 Renfield Street, Glasgow, G2 1LP

Detail: Plans As Proposed - Licensing Application

Drawing No: 378 - 105

Scale: 1:100@A3

Date: Jan '12

Drawn by: AT

REVISIONS A