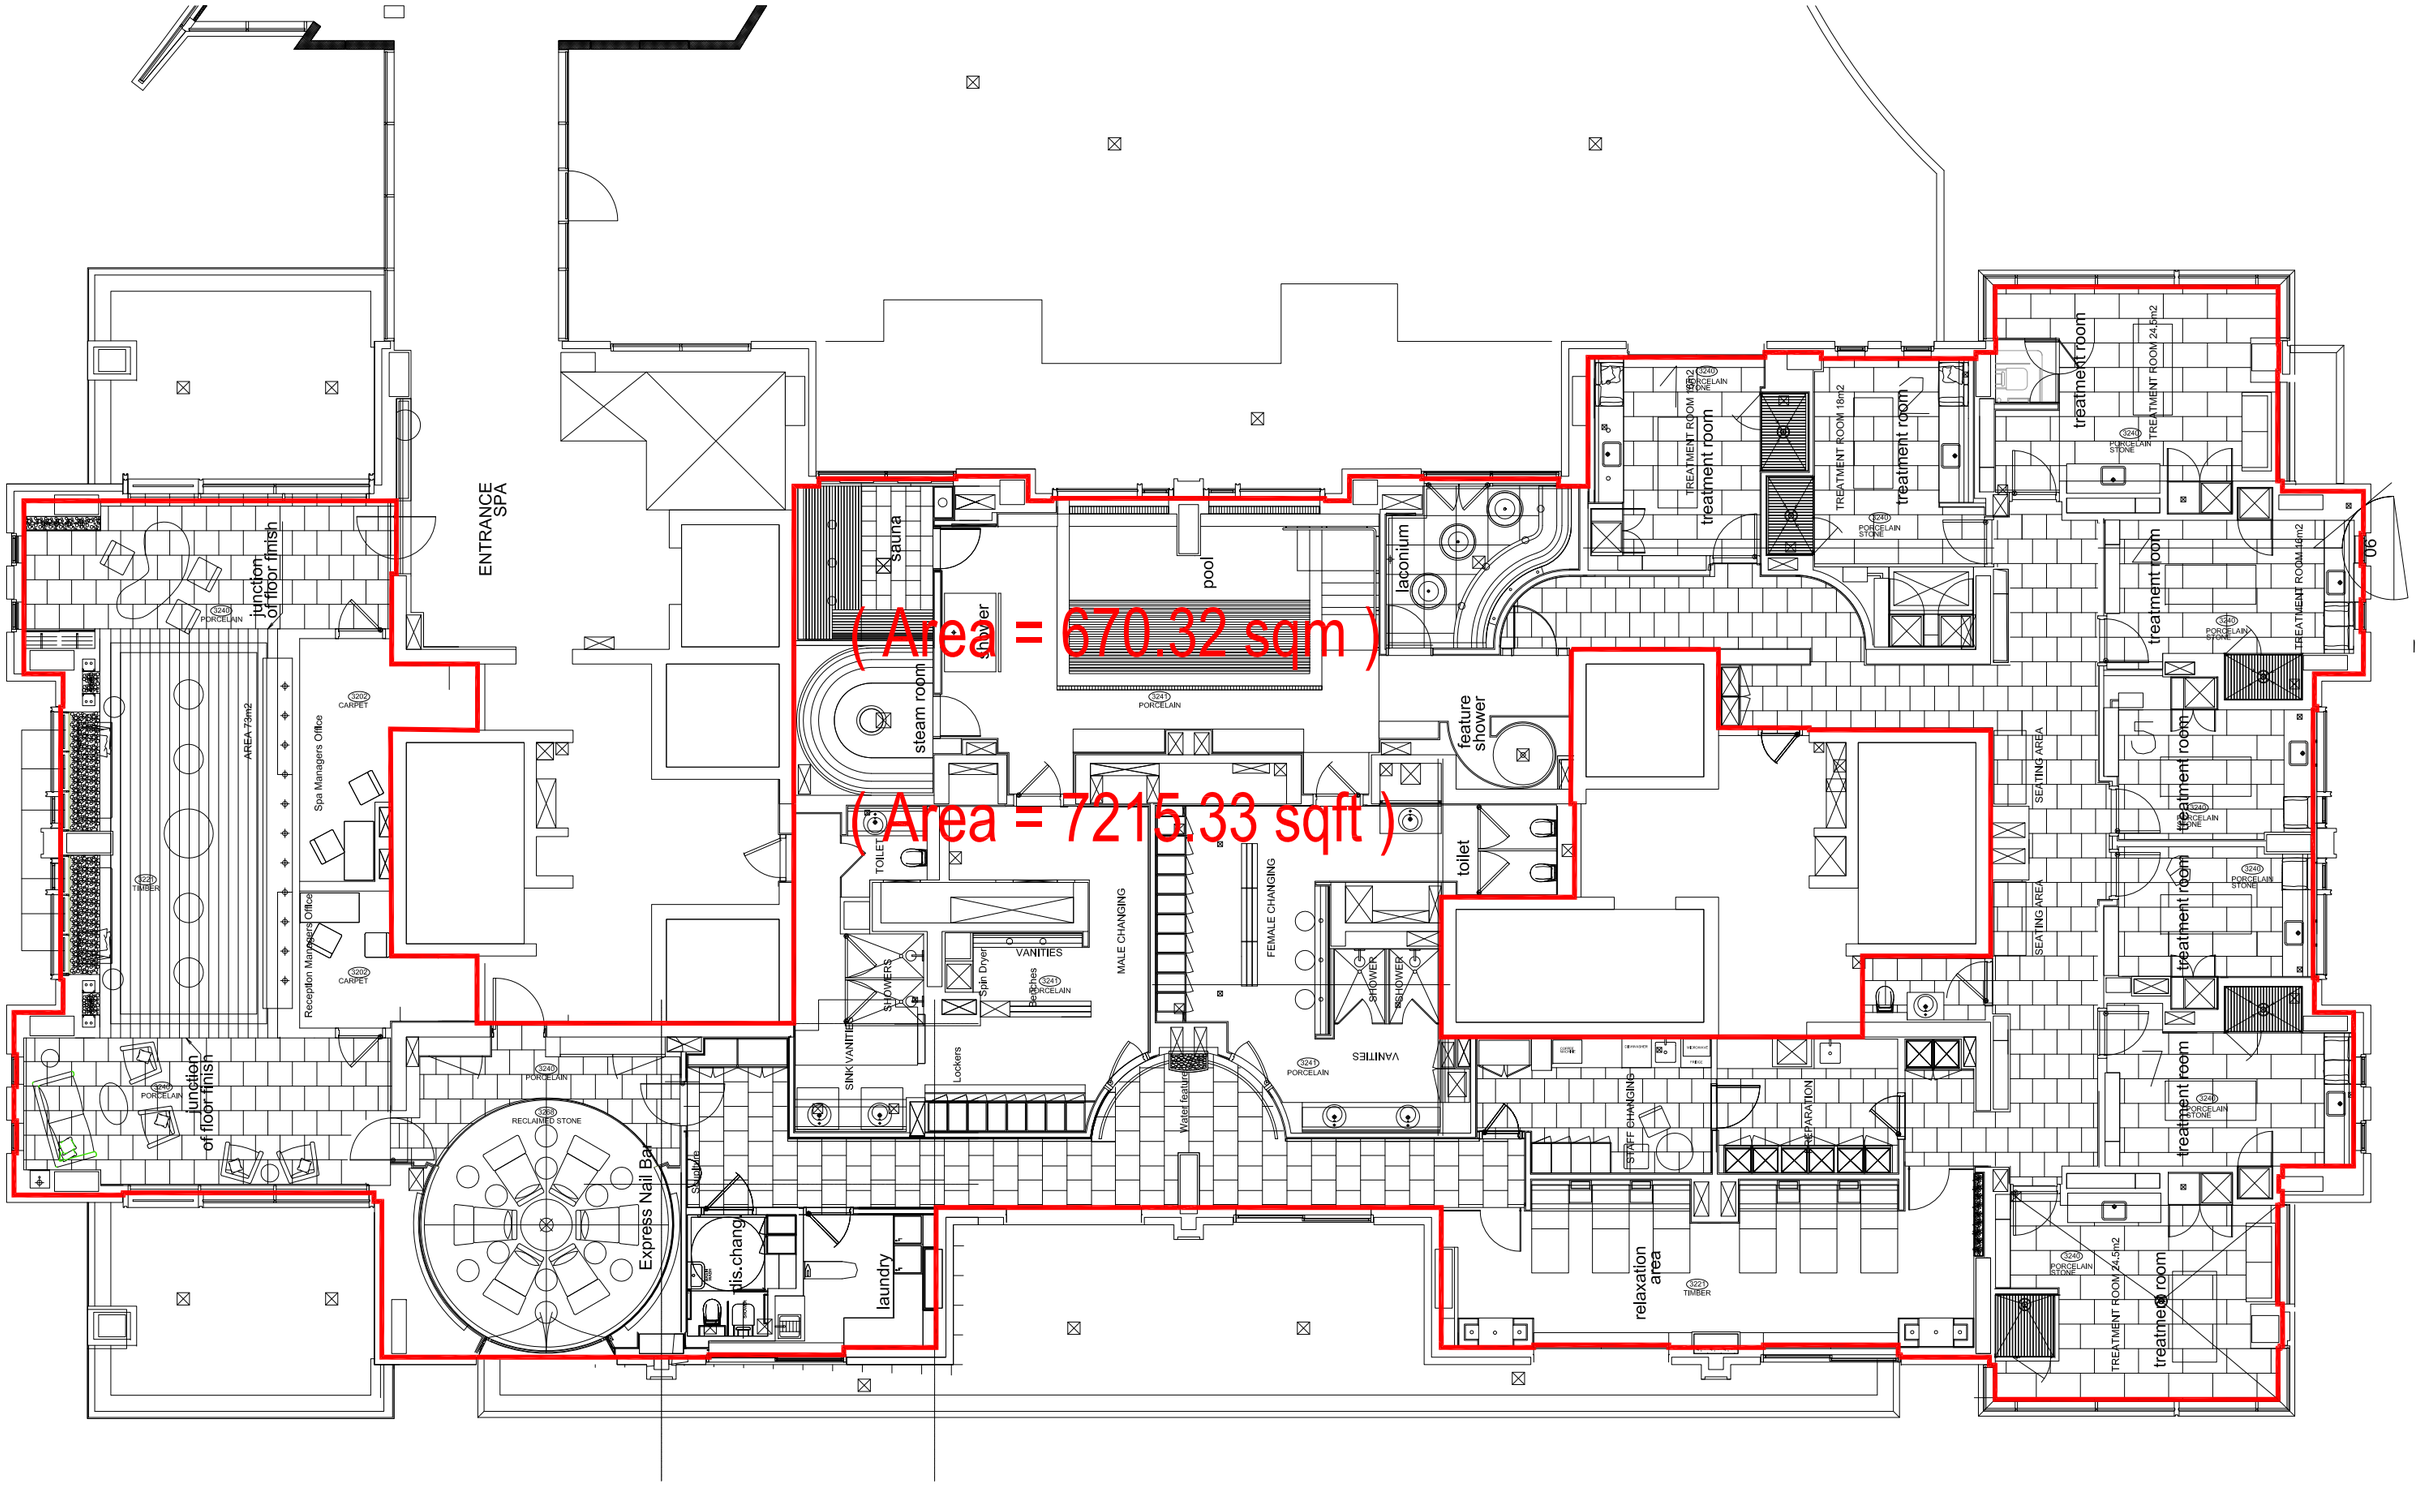

PROJECT	CLIENT	TITLE DESCRIPTION
MILLHARBOUR PAN PENINSULA	BALLYMORE GROUP	TOWER 2 - LEVEL 2 - AREA UNIT

DRAWING NUMBER	REVISION	SCALE	DATE	DRAWN BY	CHECKED BY
MILL_PA_BG_P001	01	1:125 @ A3	17.12.12	SIMEON	GARRETH KEATING

BALLYMORE