NOTE:
CLUBHOUSE PALETTE

NOTE:
1x EXISTING MEETING ROOM TO BE REMOVED.

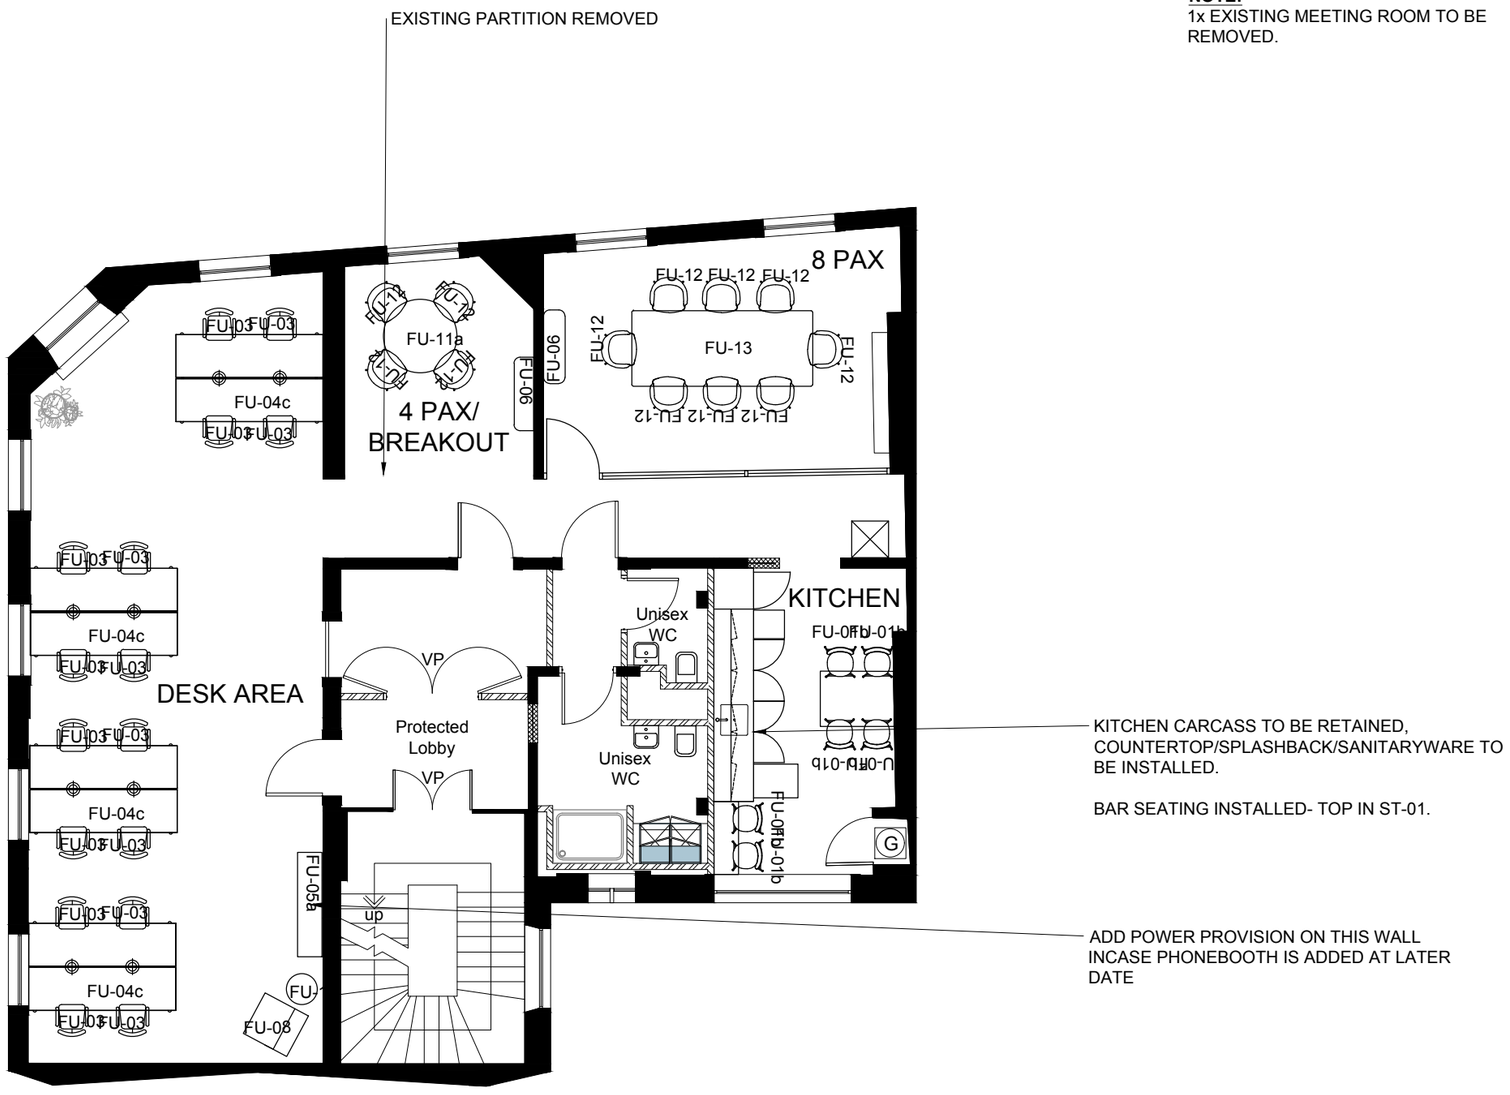

01 SECOND FLOOR FF&E PLAN - OPT 1A
SCALE 1:100

SCALE: 1:100

0 1M 5M

	DATE	COMMENT
A	12/11/2025	LAYOUT UPDATED FOLLOWING COMMENTS

FEASIBILITY

NOTES

DO NOT SCALE FROM THIS DRAWING. ALL DIMENSIONS ARE TO BE CHECKED ON SITE PRIOR TO MANUFACTURE/CONSTRUCTION. ANY DISCREPENCIES ARE TO BE RELAYED TO STUDIO PAX IMMEDIATELY.

© STUDIO PAX 2025

STUDIO PAX

PROJECT
33 WELLINGTON

DRAWING TITLE
LEVEL 2
FF&E PLAN

FIRST ISSUE	SCALE	SHEET SIZE
05/11/2025	1:100	A3

DRAWING NUMBER REV
2025_2F_1101_104 A