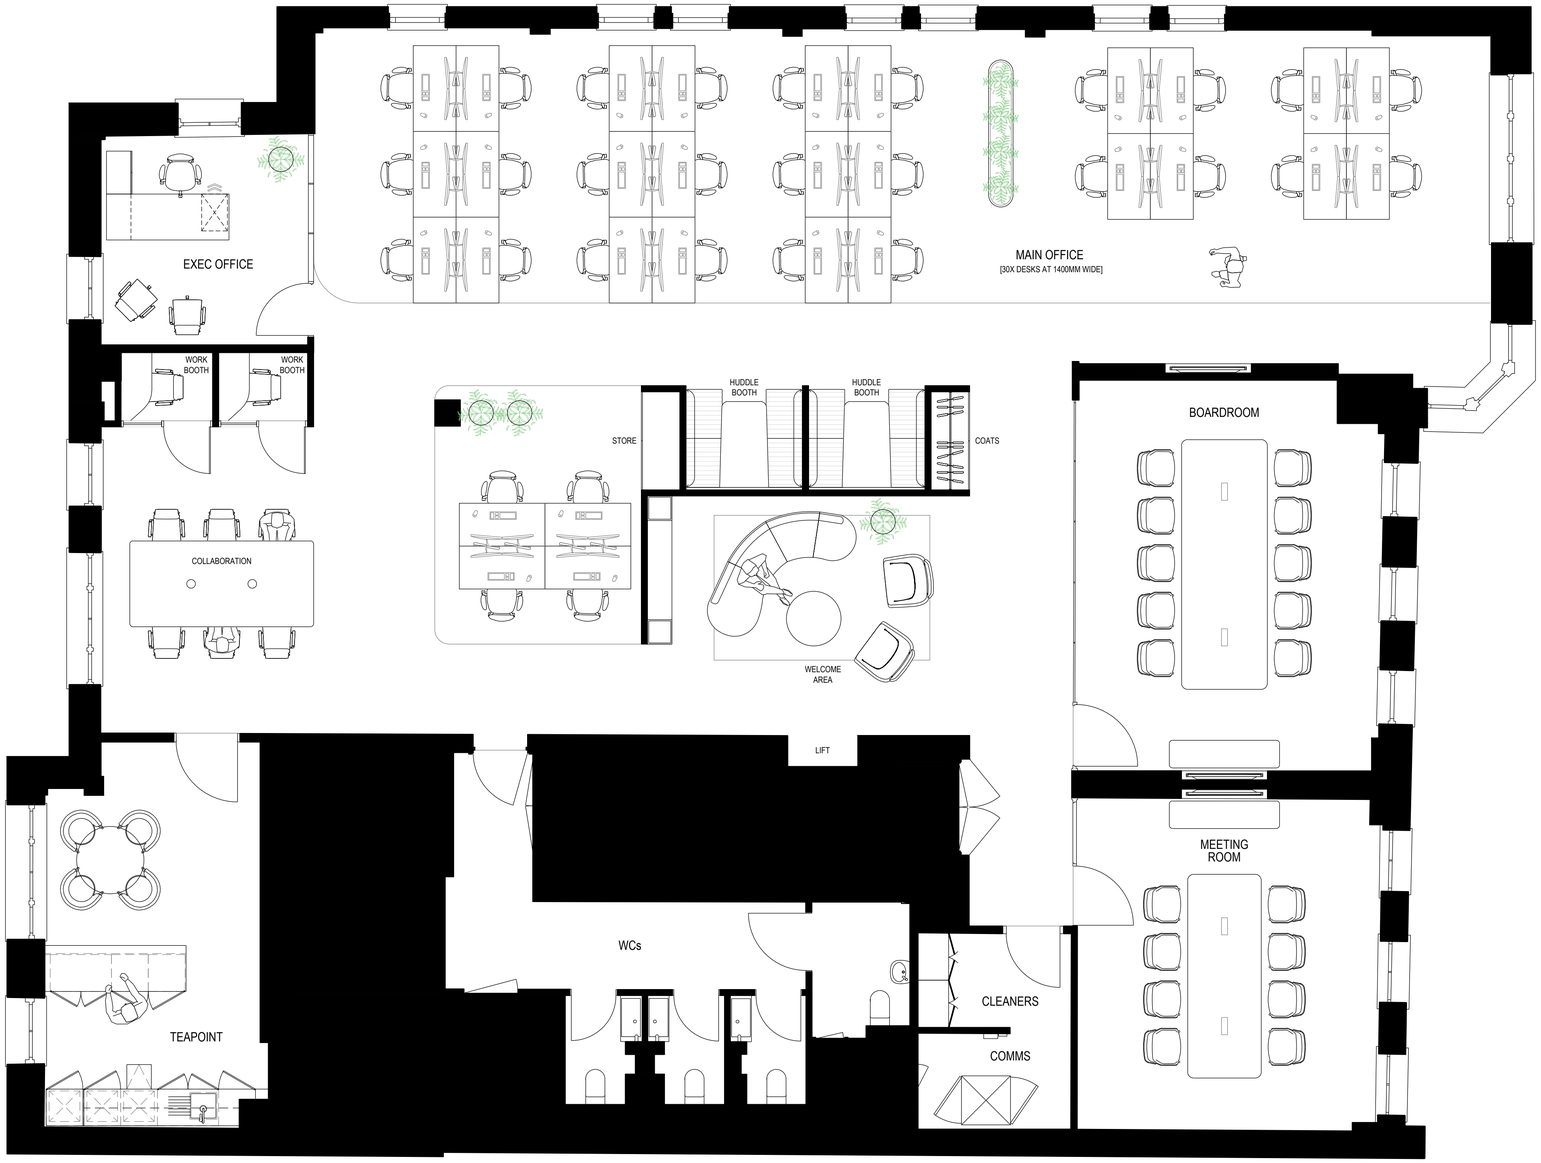

Kitt.

Rev	Date	Description
A	16/01/26	FIRST ISSUE

Metres 0 1 2 3 5 Scale 1:50

Do not scale from this drawing. All dimensions must be checked on site. Any discrepancies must be reported to the designer for verification prior to commencement of the affected works. Final setting out is subject to site survey. Allowable maximum occupancy is subject to statutory requirements and building fire strategy. This drawing is copyright.

Project
34 BRUTON ST
LONDON W1J 6QX

Client
BEAM

Status
MARKETING

Drawing title
3RD FLOOR
MARKETING PLAN - 30 DESKS

Scale	Sheet size	Drawn	Checked
1:50	A1	AB	LS

Proj no.	Dwg no.	Rev.
U16748_105		