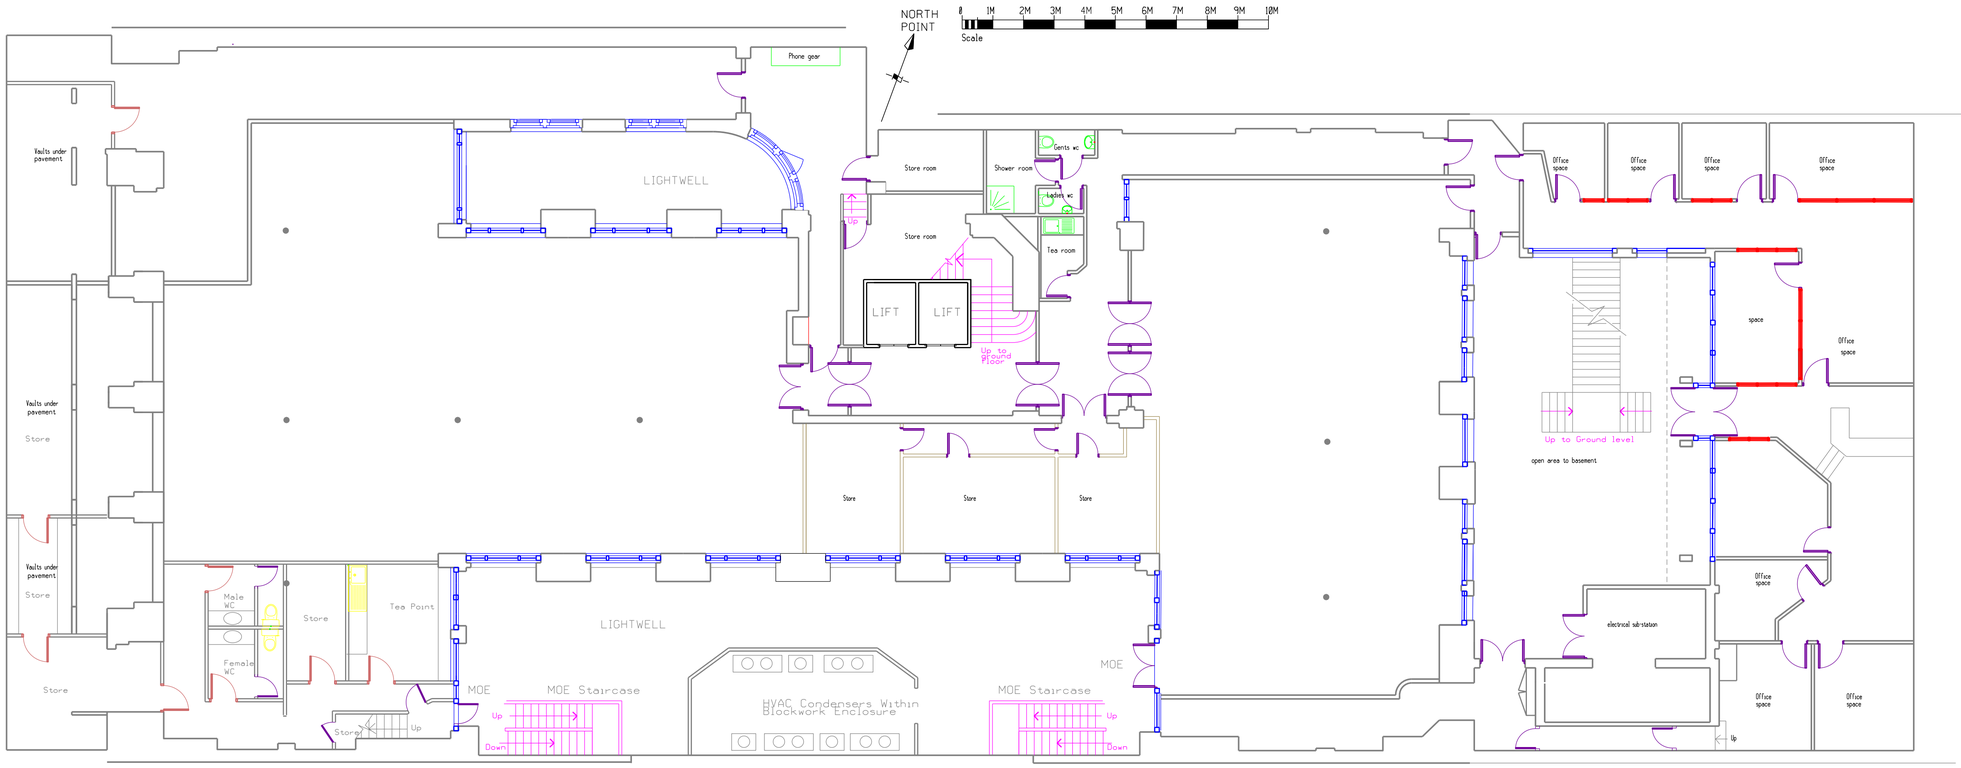

General Notes

All Dimemsions To Be Checked And Verified On Site. Please Report Omissions And Any Discrepancies To The Designers Immediately.

All Works To Comply With Current Building Regulations

If Printed From A PDF This Drawing Is Not To Scale And Is Therefore For Reference Only

Rev.	Date	Revised By	Comments
A	08-2010	RM	General Update To Internal Layout.

Client

Capel House Property Trust Limited

Project

QUEENS HOUSE
55/56 LINCOLN'S
INN FIELDS
LONDON , WC2

Drawing Title

BASEMENT FLOOR
LAYOUT
AS EXISTING

Designed:	Project No: B09/075	
Drawn:	Scale: 1:100@A1/1:200@A3	
Checked:	Drawing No: B200	Revision: A
Date: June 2010		
Issued For:		

Cotton Thompson Cole

Tuition House,
27 -37 St George's Road,
Wimbledon,
London,
SW19 4EU

Telephone 020-8971-7600

www.cottonthompsoncole.co.uk

Construction & Design Consultants